2565

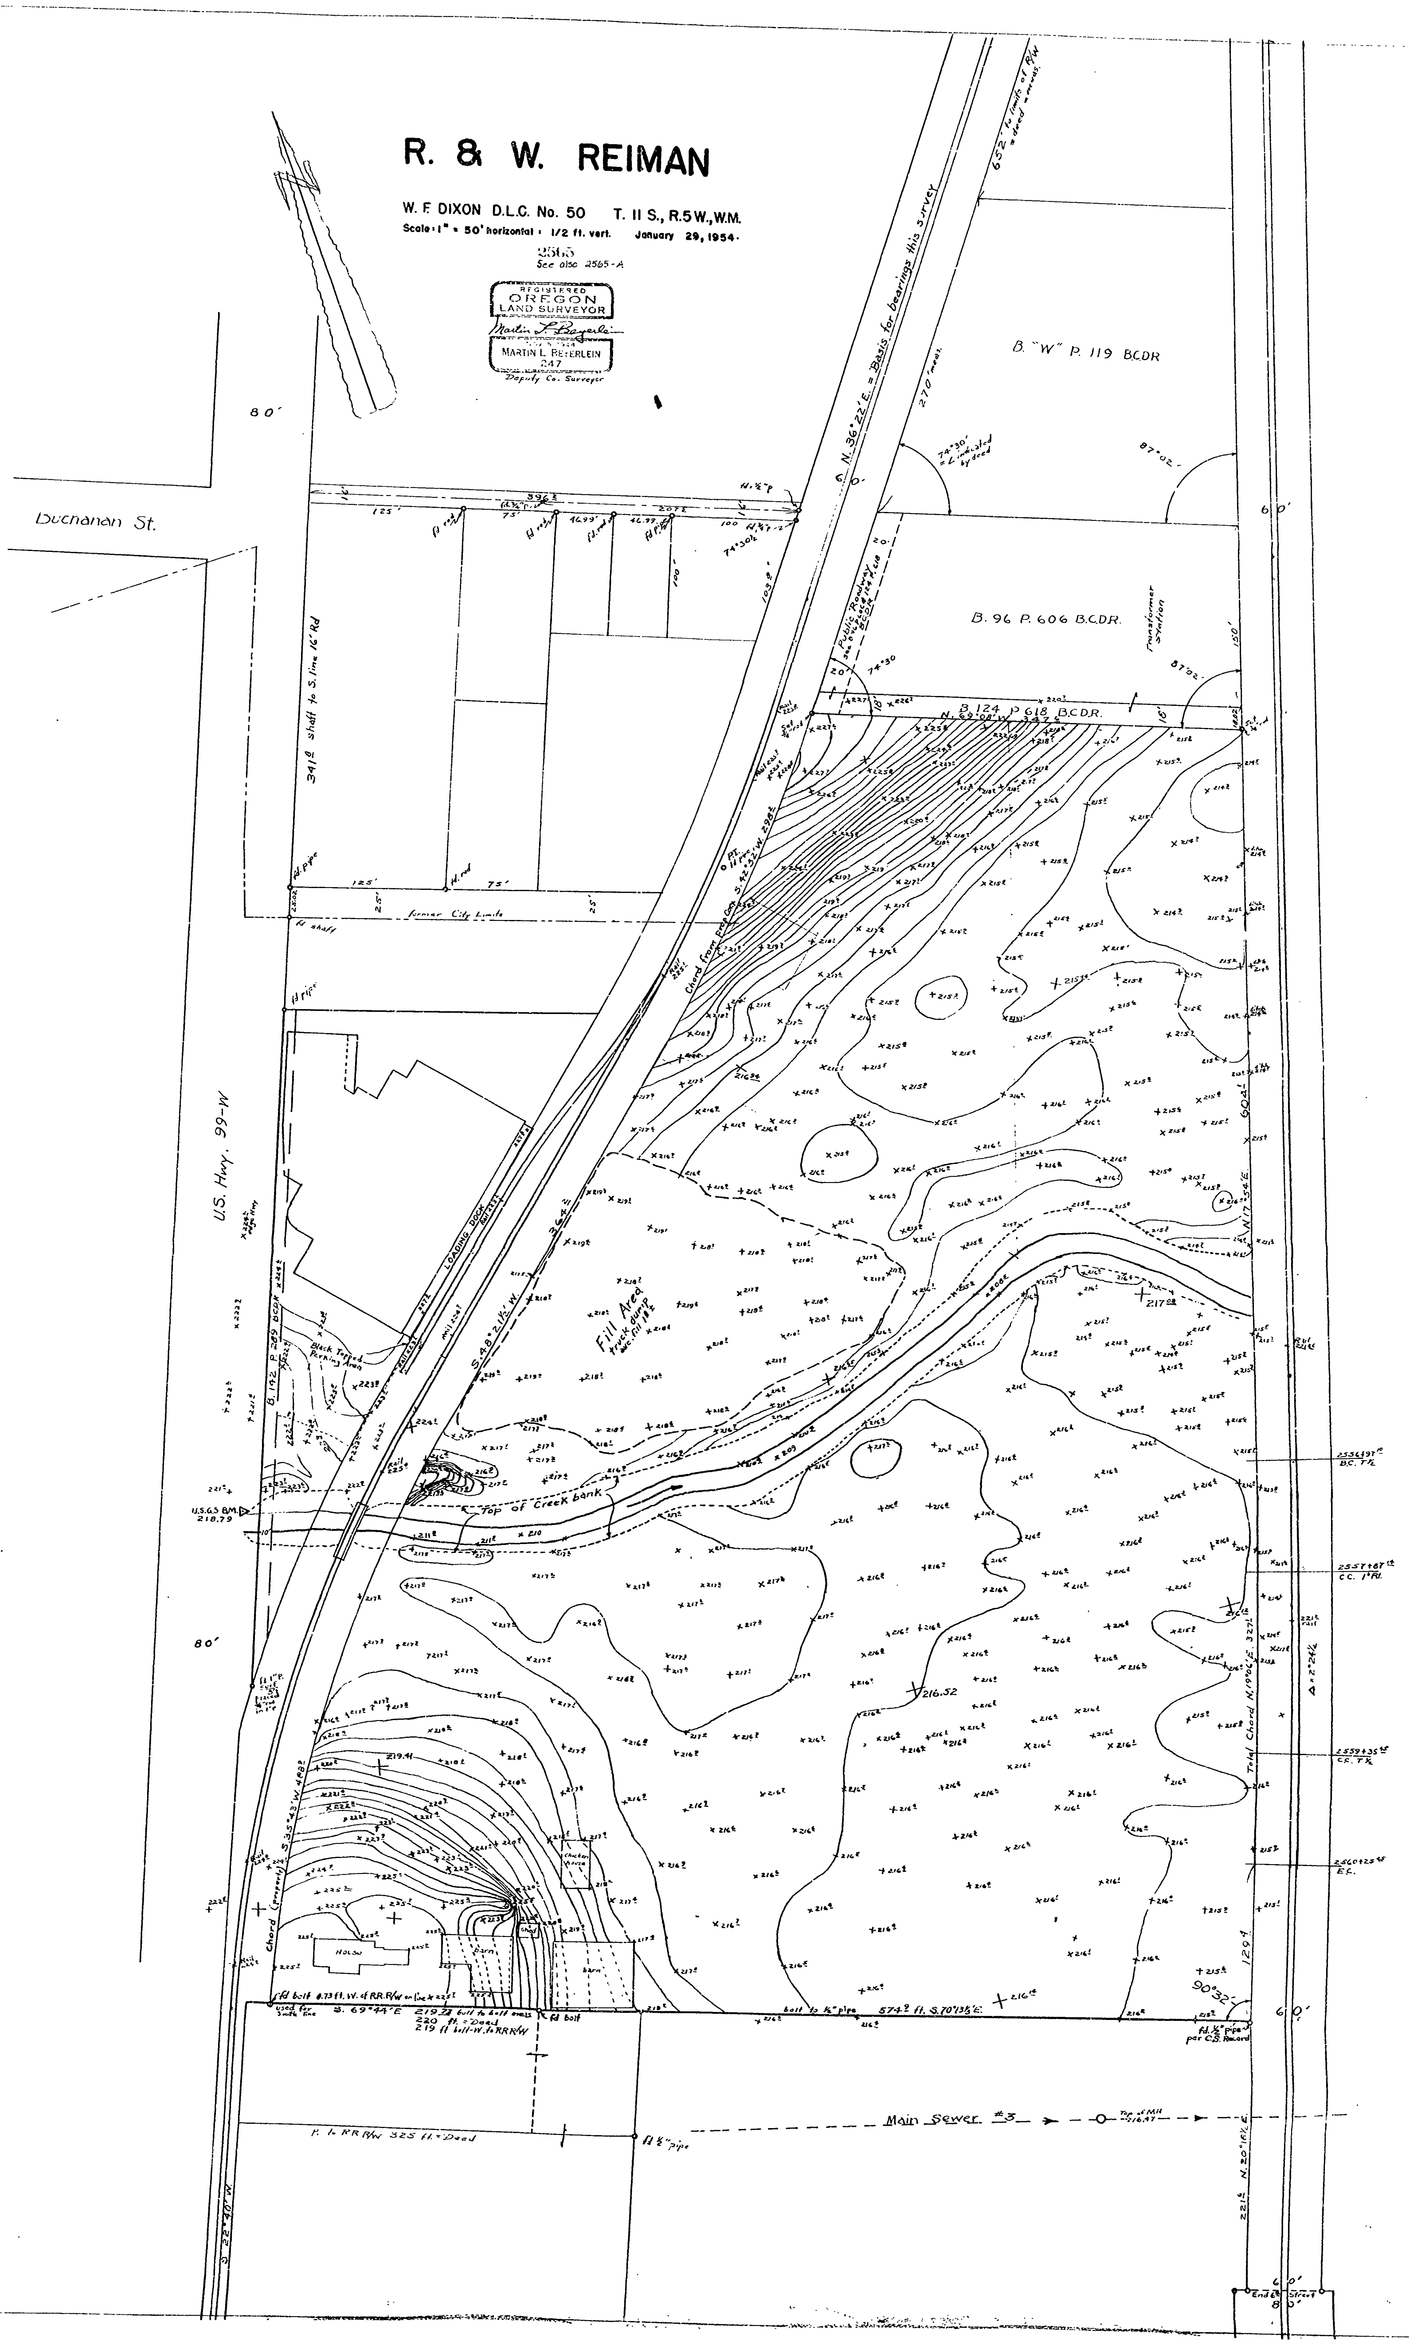
R. & W. REIMAN
W. F. DIXON D.L.C. No. 50 T. 11 S., R. 5 W., W.M.
Scale: 1" = 50' horizontal; 1/2 ft. vert. January 29, 1954.
2565
See also 2565-A
REGISTERED OREGON LAND SURVEYOR
MARTIN L. REFERLEIN 247
Deputy Co. Surveyor
Buchanan St.
U.S. Hwy. 99-W
B. "W" P. 119 B.C.D.R.
B. 96 P. 606 B.C.D.R.
B. 124 P. 618 B.C.D.R.
Transformer Station
Basis for bearings this survey
Fill Area
Top of Creek bank
Main Sewer #3
Former City Limits
Chord (Proposed)
Trial Chord
Barn
House
Chicken House
U.S.G.S. BM 218.79