3479

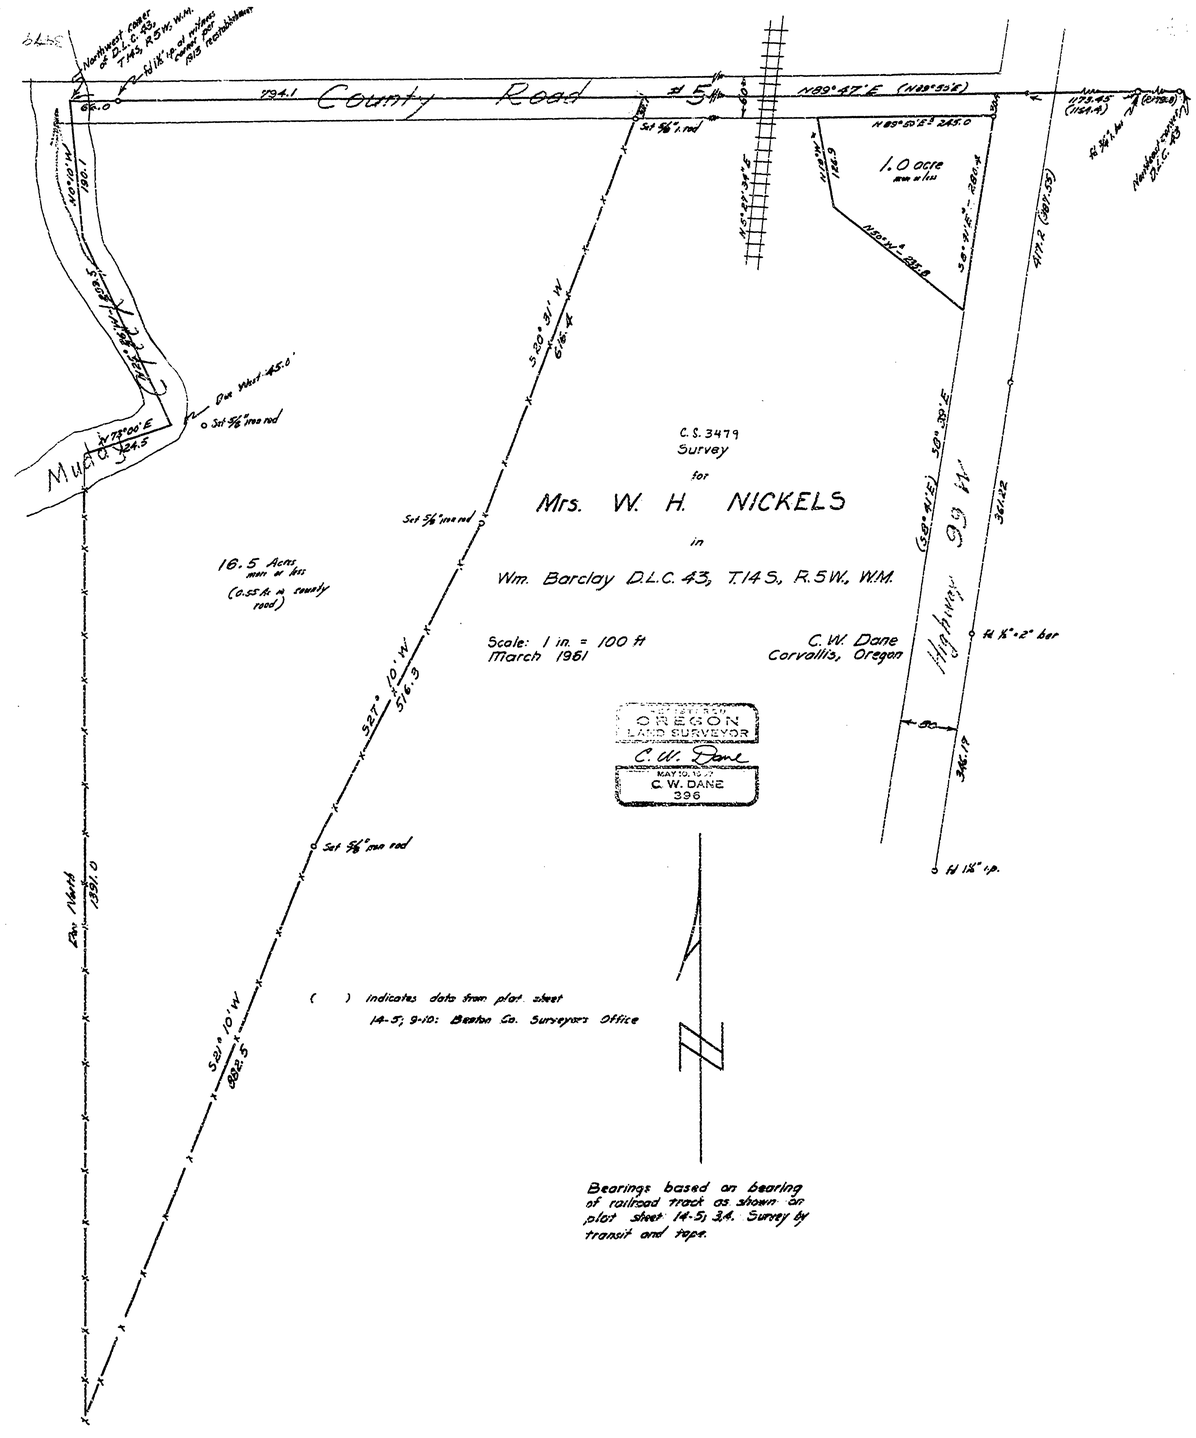
Northwest corner of D.L.C. 43, T.14S, R.5W, W.M. W 1½" ip w/ brass cap 1915 Resolidated
County Road #5
N89°47'E (N89°55'E)
Set 5/8" iron rod
1.0 acre more or less
Mud Slough
Oak Wood 45.0'
Set 5/8" iron rod
16.5 Acres more or less (0.55 ac. in county road)
C.S. 3479
Survey
for
Mrs. W. H. NICKELS
in
Wm. Barclay D.L.C. 43, T.14S., R.5W., W.M.
Scale: 1 in. = 100 ft
March 1961
C.W. Dane
Corvallis, Oregon
Highway 99 W
Set 1/2" x 2" bar
Set 5/8" iron rod
Set 5/8" iron rod
Set 5/8" iron rod
Oak Wood 33.0'
( ) indicates data from plat sheet 14-5; 9-10: Benton Co. Surveyor's Office
Bearings based on bearing of railroad track as shown on plat sheet 14-5; 3,4. Survey by transit and tape.
OREGON LAND SURVEYOR
C. W. Dane
C. W. DANE
396

3479