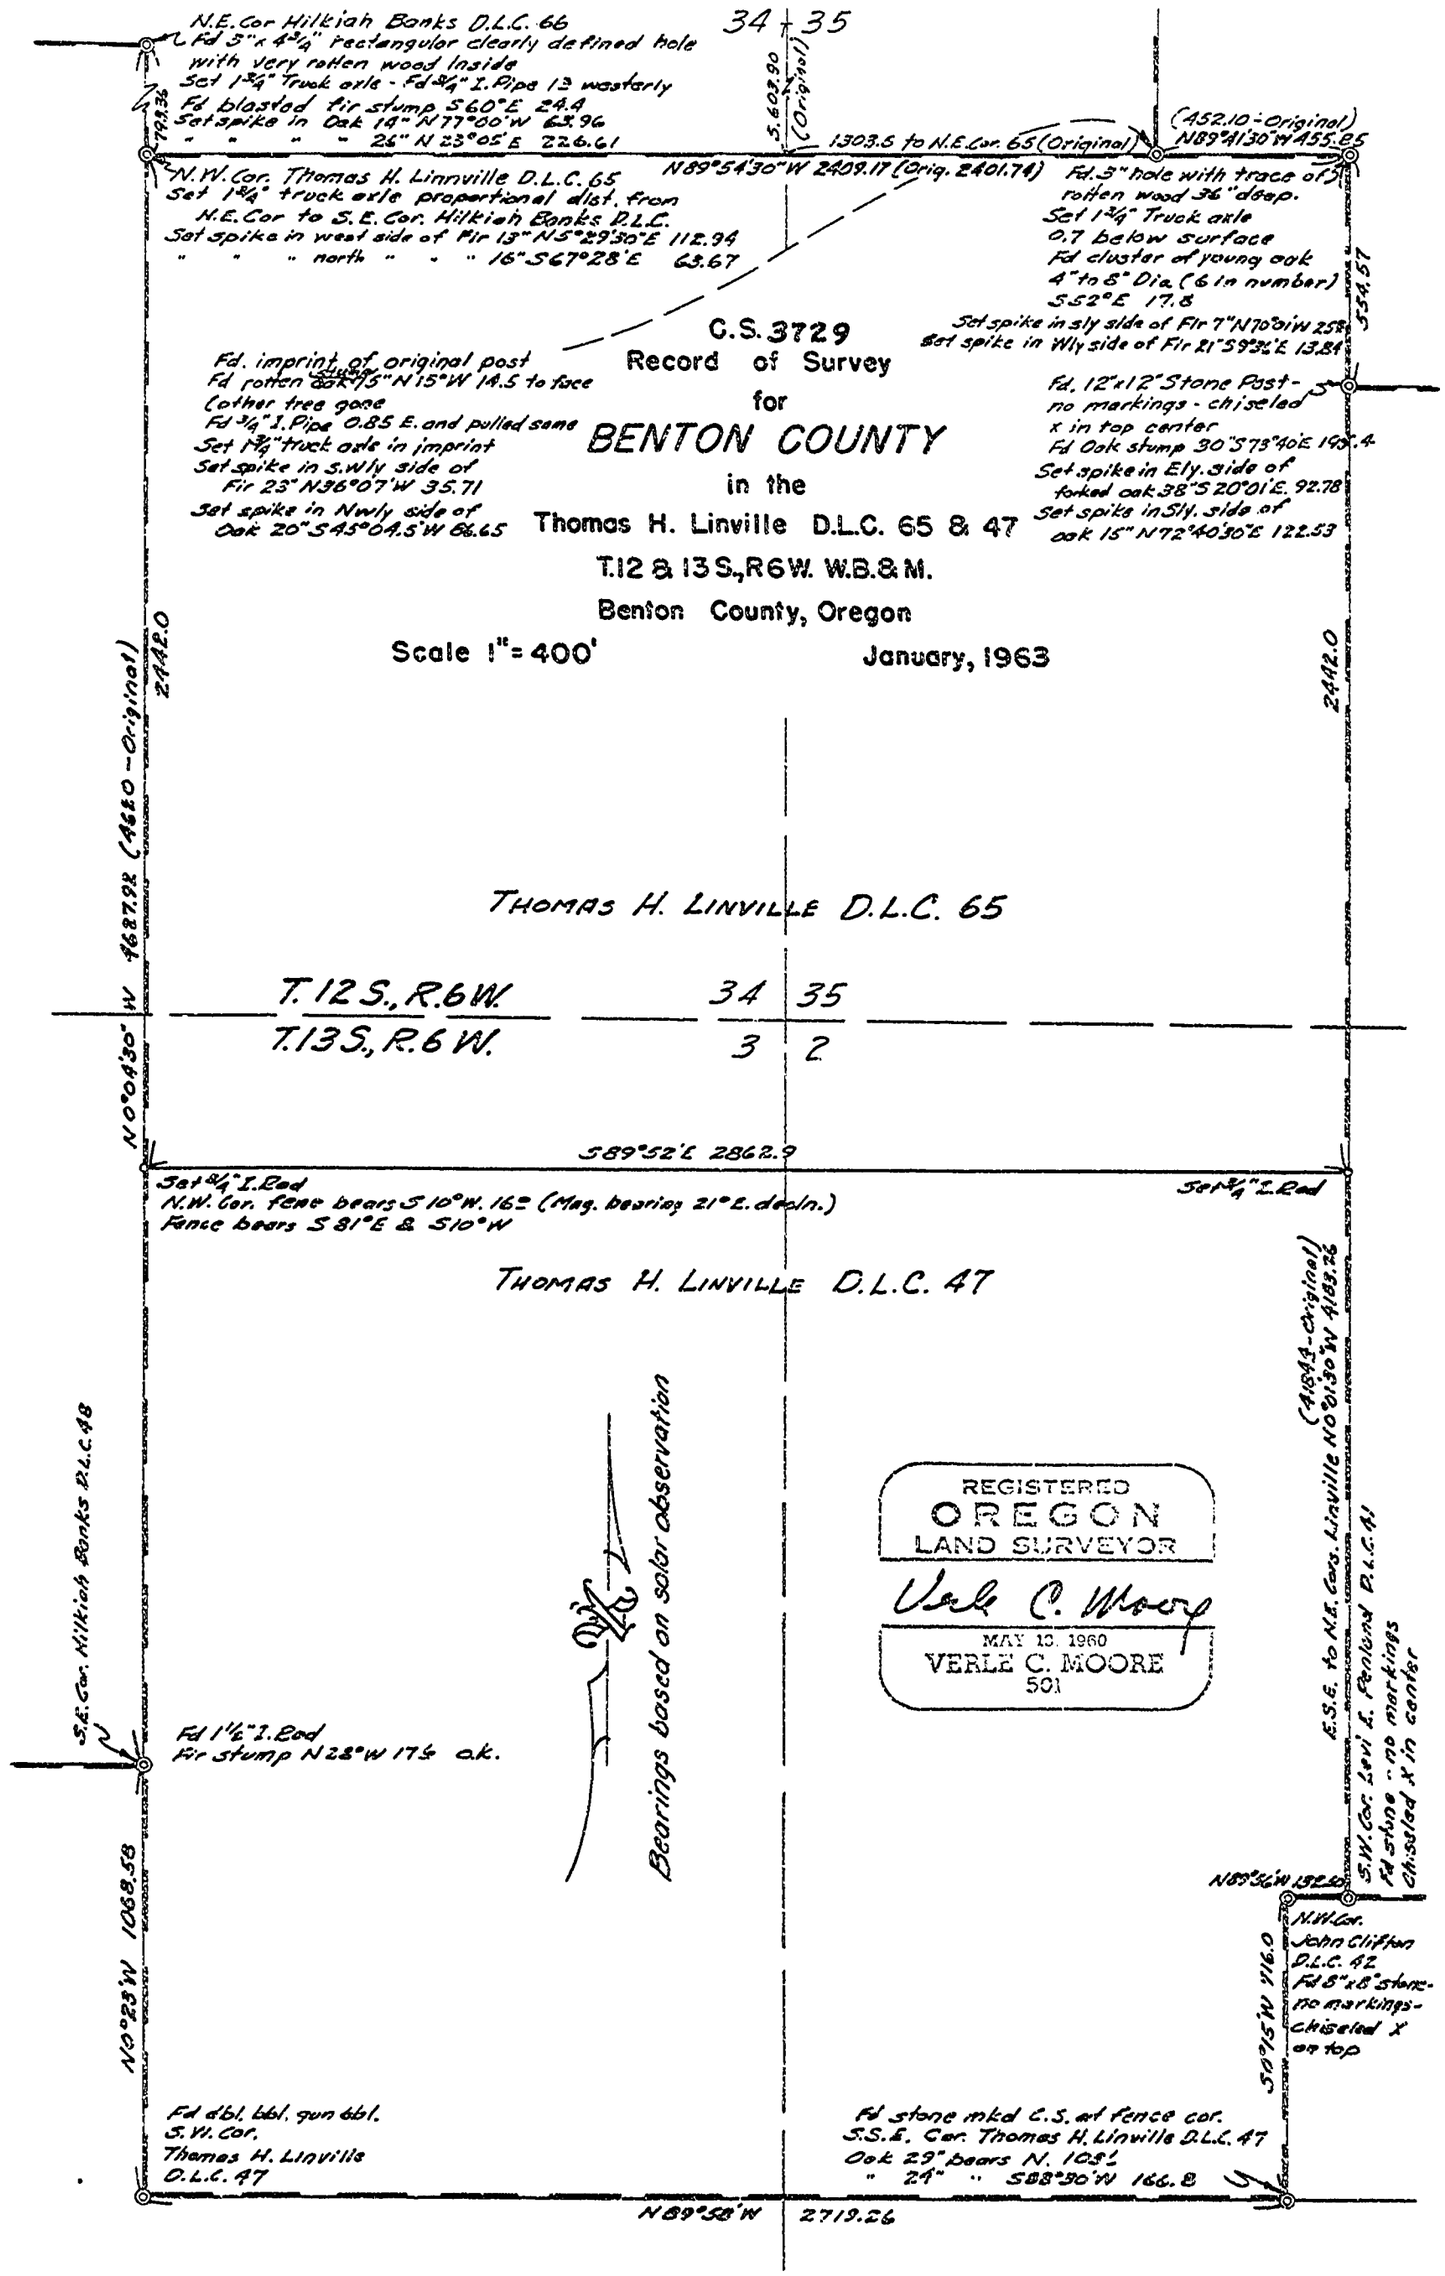
N.E. Cor Hilkiah Banks D.L.C. 66
Fd 3" x 4¾" rectangular clearly defined hole with very rotten wood inside
Set 1¾" Truck axle - Fd ¾" I. Pipe 13 westerly
Fd blasted fir stump S60°E 24.4
Set spike in Oak 14" N77°00'W 63.96
" " " " 26" N23°05'E 226.61
34 35
5,603.90 (Original)
1303.5 to N.E. Cor. 65 (Original)
(452.10 - Original) N89°41'30"W 455.85
N.W. Cor. Thomas H. Linville D.L.C. 65
Set 1¾" truck axle proportional dist. from N.E. Cor to S.E. Cor. Hilkiah Banks D.L.C.
Set spike in west side of Fir 13" N5°29'30"E 112.94
" " " north " " " 16" S67°28'E 63.67
N89°54'30"W 2409.17 (Orig. 2401.74)
Fd. 3" hole with trace of rotten wood 36" deep.
Set 1¾" Truck axle 0.7 below surface
Fd cluster of young oak 4" to 8" Dia. (6 in number) S52°E 17.8
Set spike in sly side of Fir 7" N70°01'W 25.8
Set spike in Wly side of Fir 21" S9°32'E 13.84
554.57
Fd. imprint of original post
Fd rotten oak 15" N15°W 14.5 to face
(other tree gone
Fd ¾" I. Pipe 0.85 E. and pulled same
Set 1¾" truck axle in imprint
Set spike in s.wly side of Fir 23" N36°07'W 35.71
Set spike in Nwly side of Oak 20" S45°04.5'W 66.65
C.S. 3729
Record of Survey
for
BENTON COUNTY
in the
Thomas H. Linville D.L.C. 65 & 47
T.12 & 13 S., R6W. W.B.&M.
Benton County, Oregon
Scale 1" = 400'
January, 1963
Fd 12" x 12" Stone Post - no markings - chiseled x in top center
Fd Oak stump 30" S73°40'E 193.4
Set spike in Ely. side of forked oak 38" S20°01'E. 92.78
Set spike in Sly. side of oak 15" N72°40'30"E 122.53
2442.0
2442.0
4627.92 (4680 - Original)
N0°04'30" W
THOMAS H. LINVILLE D.L.C. 65
T. 12 S., R. 6 W.
T. 13 S., R. 6 W.
34 35
3 2
S89°52'E 2862.9
Set ¾" I. Rod
N.W. Cor. fence bears S10°W. 16± (Mag. bearing 21° E. decln.)
Fence bears S81°E & S10°W
Set ¾" I. Rod
THOMAS H. LINVILLE D.L.C. 47
(4694 - Original) N0°01'30"W 4683.26
S.E. Cor. Hilkiah Banks D.L.C. 48
Bearings based on solar observation
REGISTERED
OREGON
LAND SURVEYOR
Verle C. Moore
MAY 13, 1960
VERLE C. MOORE
501
E.S.E. to N.E. Cors. Linville N0°01'30"W
S.W. Cor. Levi L. Fenlund D.L.C. 41
Fd stone - no markings chiseled X in center
Fd 1½" I. Rod
Fir stump N28°W 17± o.k.
N0°23'W 1068.58
N89°36'W 1922.0
N.W. Cor. John Clifton D.L.C. 42
Fd 8" x 8" stone - no markings - chiseled X on top
S0°15'W 116.0
Fd dbl. bbl. gun bbl.
S.W. Cor.
Thomas H. Linville
D.L.C. 47
Fd stone mkd C.S. w/ fence cor.
S.S.E. Cor. Thomas H. Linville D.L.C. 47
Oak 29" bears N. 10.8'
" 24" " S88°30'W 166.8
N89°58'W 2719.26