MLP DWG #38

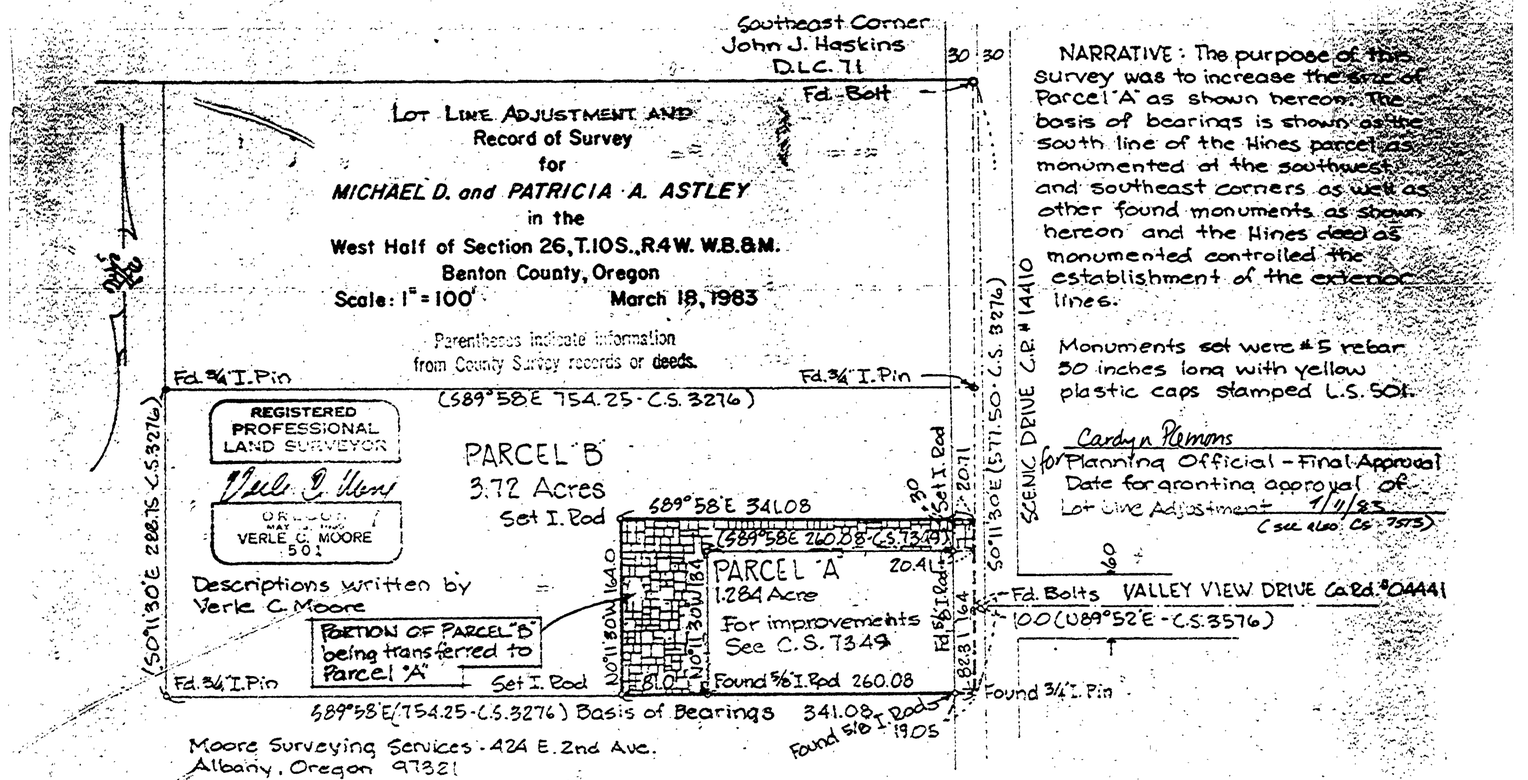

NARRATIVE: The purpose of the survey was to increase the size of Parcel "A" as shown hereon. The basis of bearings is shown as the south line of the Hines parcel as monumented at the southwest and southeast corners as well as other found monuments as shown hereon and the Hines deed as monumented controlled the establishment of the exterior lines.

Monuments set were #5 rebar 30 inches long with yellow plastic caps stamped L.S. 501.

Carolyn Simons
for Planning Official - Final Approval
Date for granting approval of
Lot Line Adjustment 1/11/83
(see also C.S. 7373)

NOTICE. IF THE FILM IMAGE IS LESS CLEAR THAN THIS NOTICE, IT IS DUE TO THE QUALITY OF THE DOCUMENT BEING FILMED. WESTERN IMAGE SYSTEMS 503 717 1961