12-4
19, 30

COUNTY SURVEY No. 224

MADE FOR

Chas Leadbetter John R. Williamson

IN

Sections 19 and 30 T. 12 S., R. 4 W. W.M.

Scale 1 inch = 10. Chs. Benton County, Oregon July 12 – Dec. 7 – 1916

Field Notes Book 19. Page 25

Continued " 19 " 52

Burt W. Wilkes Deputy C.S.

24
12/5
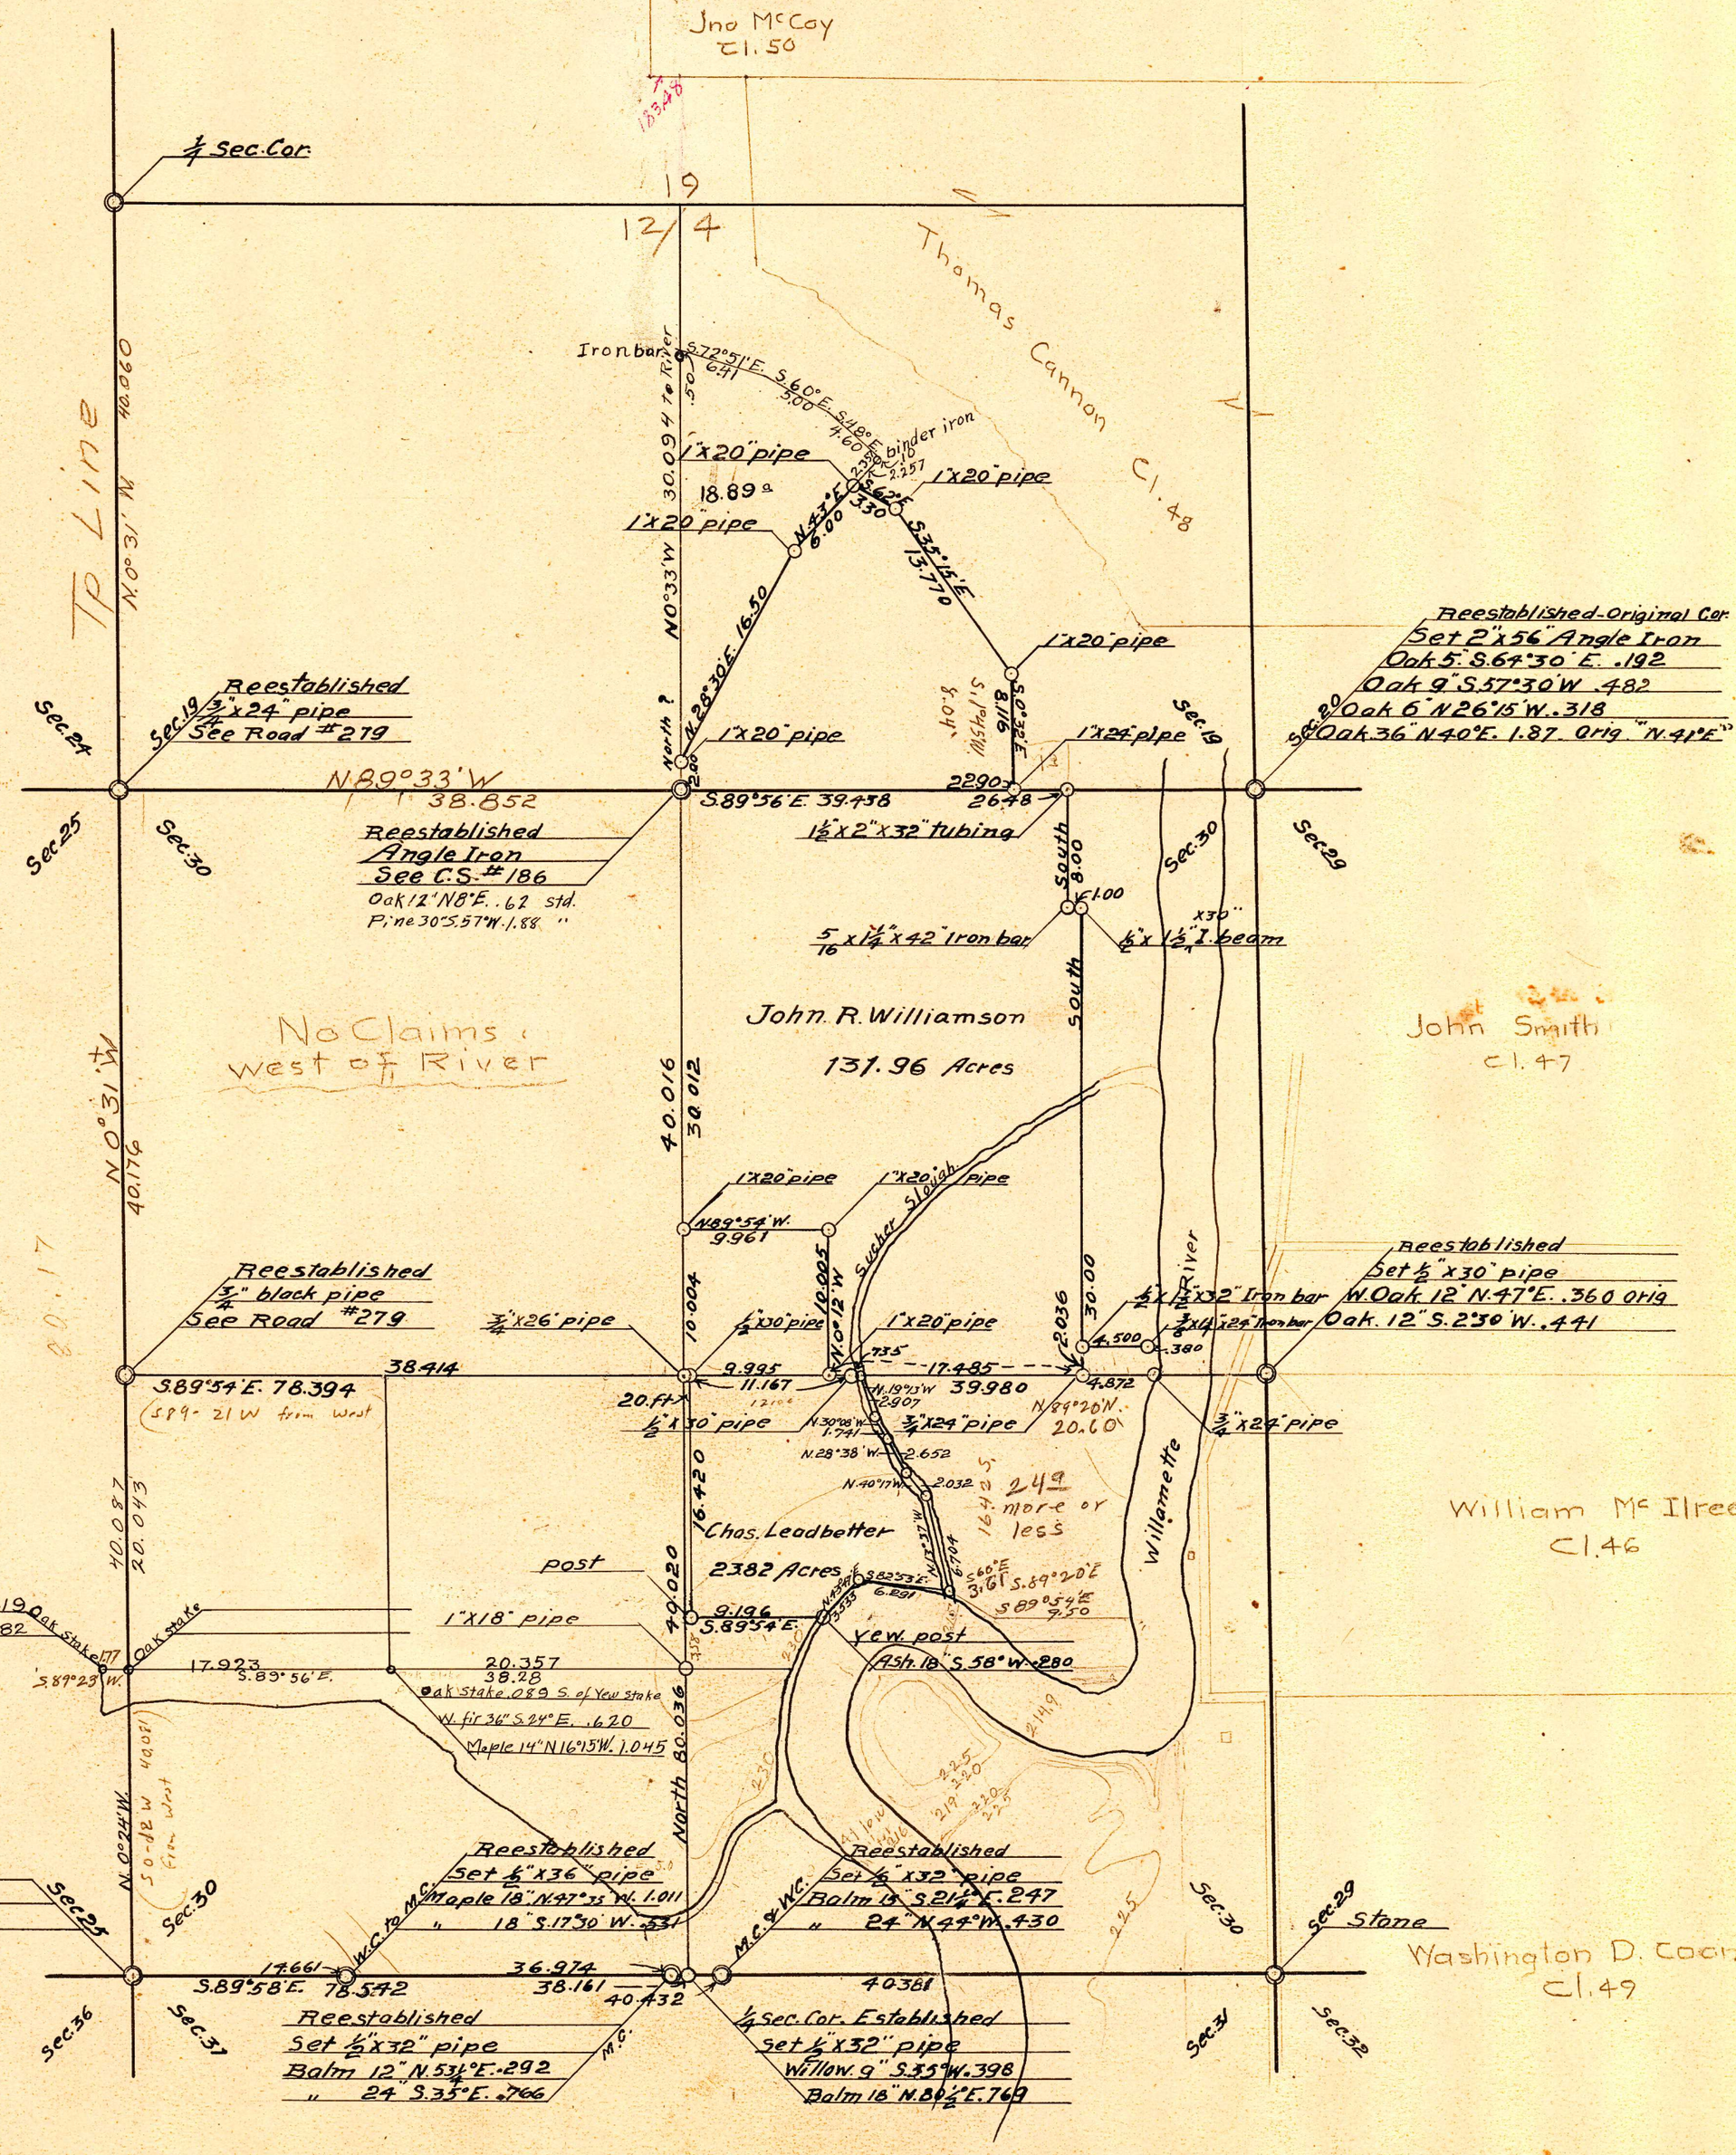
25
12/5