232

SKETCH OF COUNTY SURVEY No ~~232~~ 118

Notes: FB 3 p. 46

Benton County Oregon
made for
R.J. Nichols.

FMW T. 15 S., R. 6 W., W.M. Sept 8, 1917
Scale: 1" = 5.00 Chs.

Burt Wilkes
Deputy C.S.

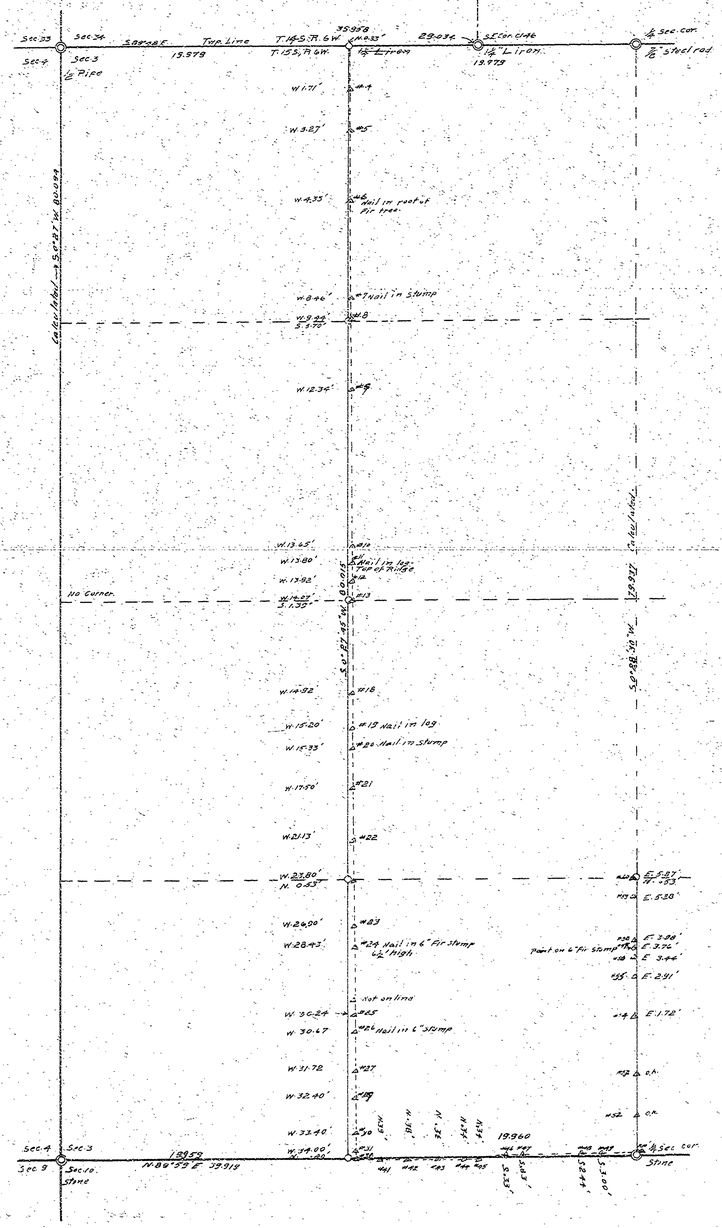

Plat of Survey No. 38 #1 18 Claim No. 1R MADE FOR Emery Gl. Mercantile Co.

Section 5, 6, 7, & 8 Township 12S Range 5W.

Scale: 5 Chains to the Inch.

Field Notes recorded at page ....., Vol. ....., Record of Surveys.

Field Book 3 - p 32 - 54

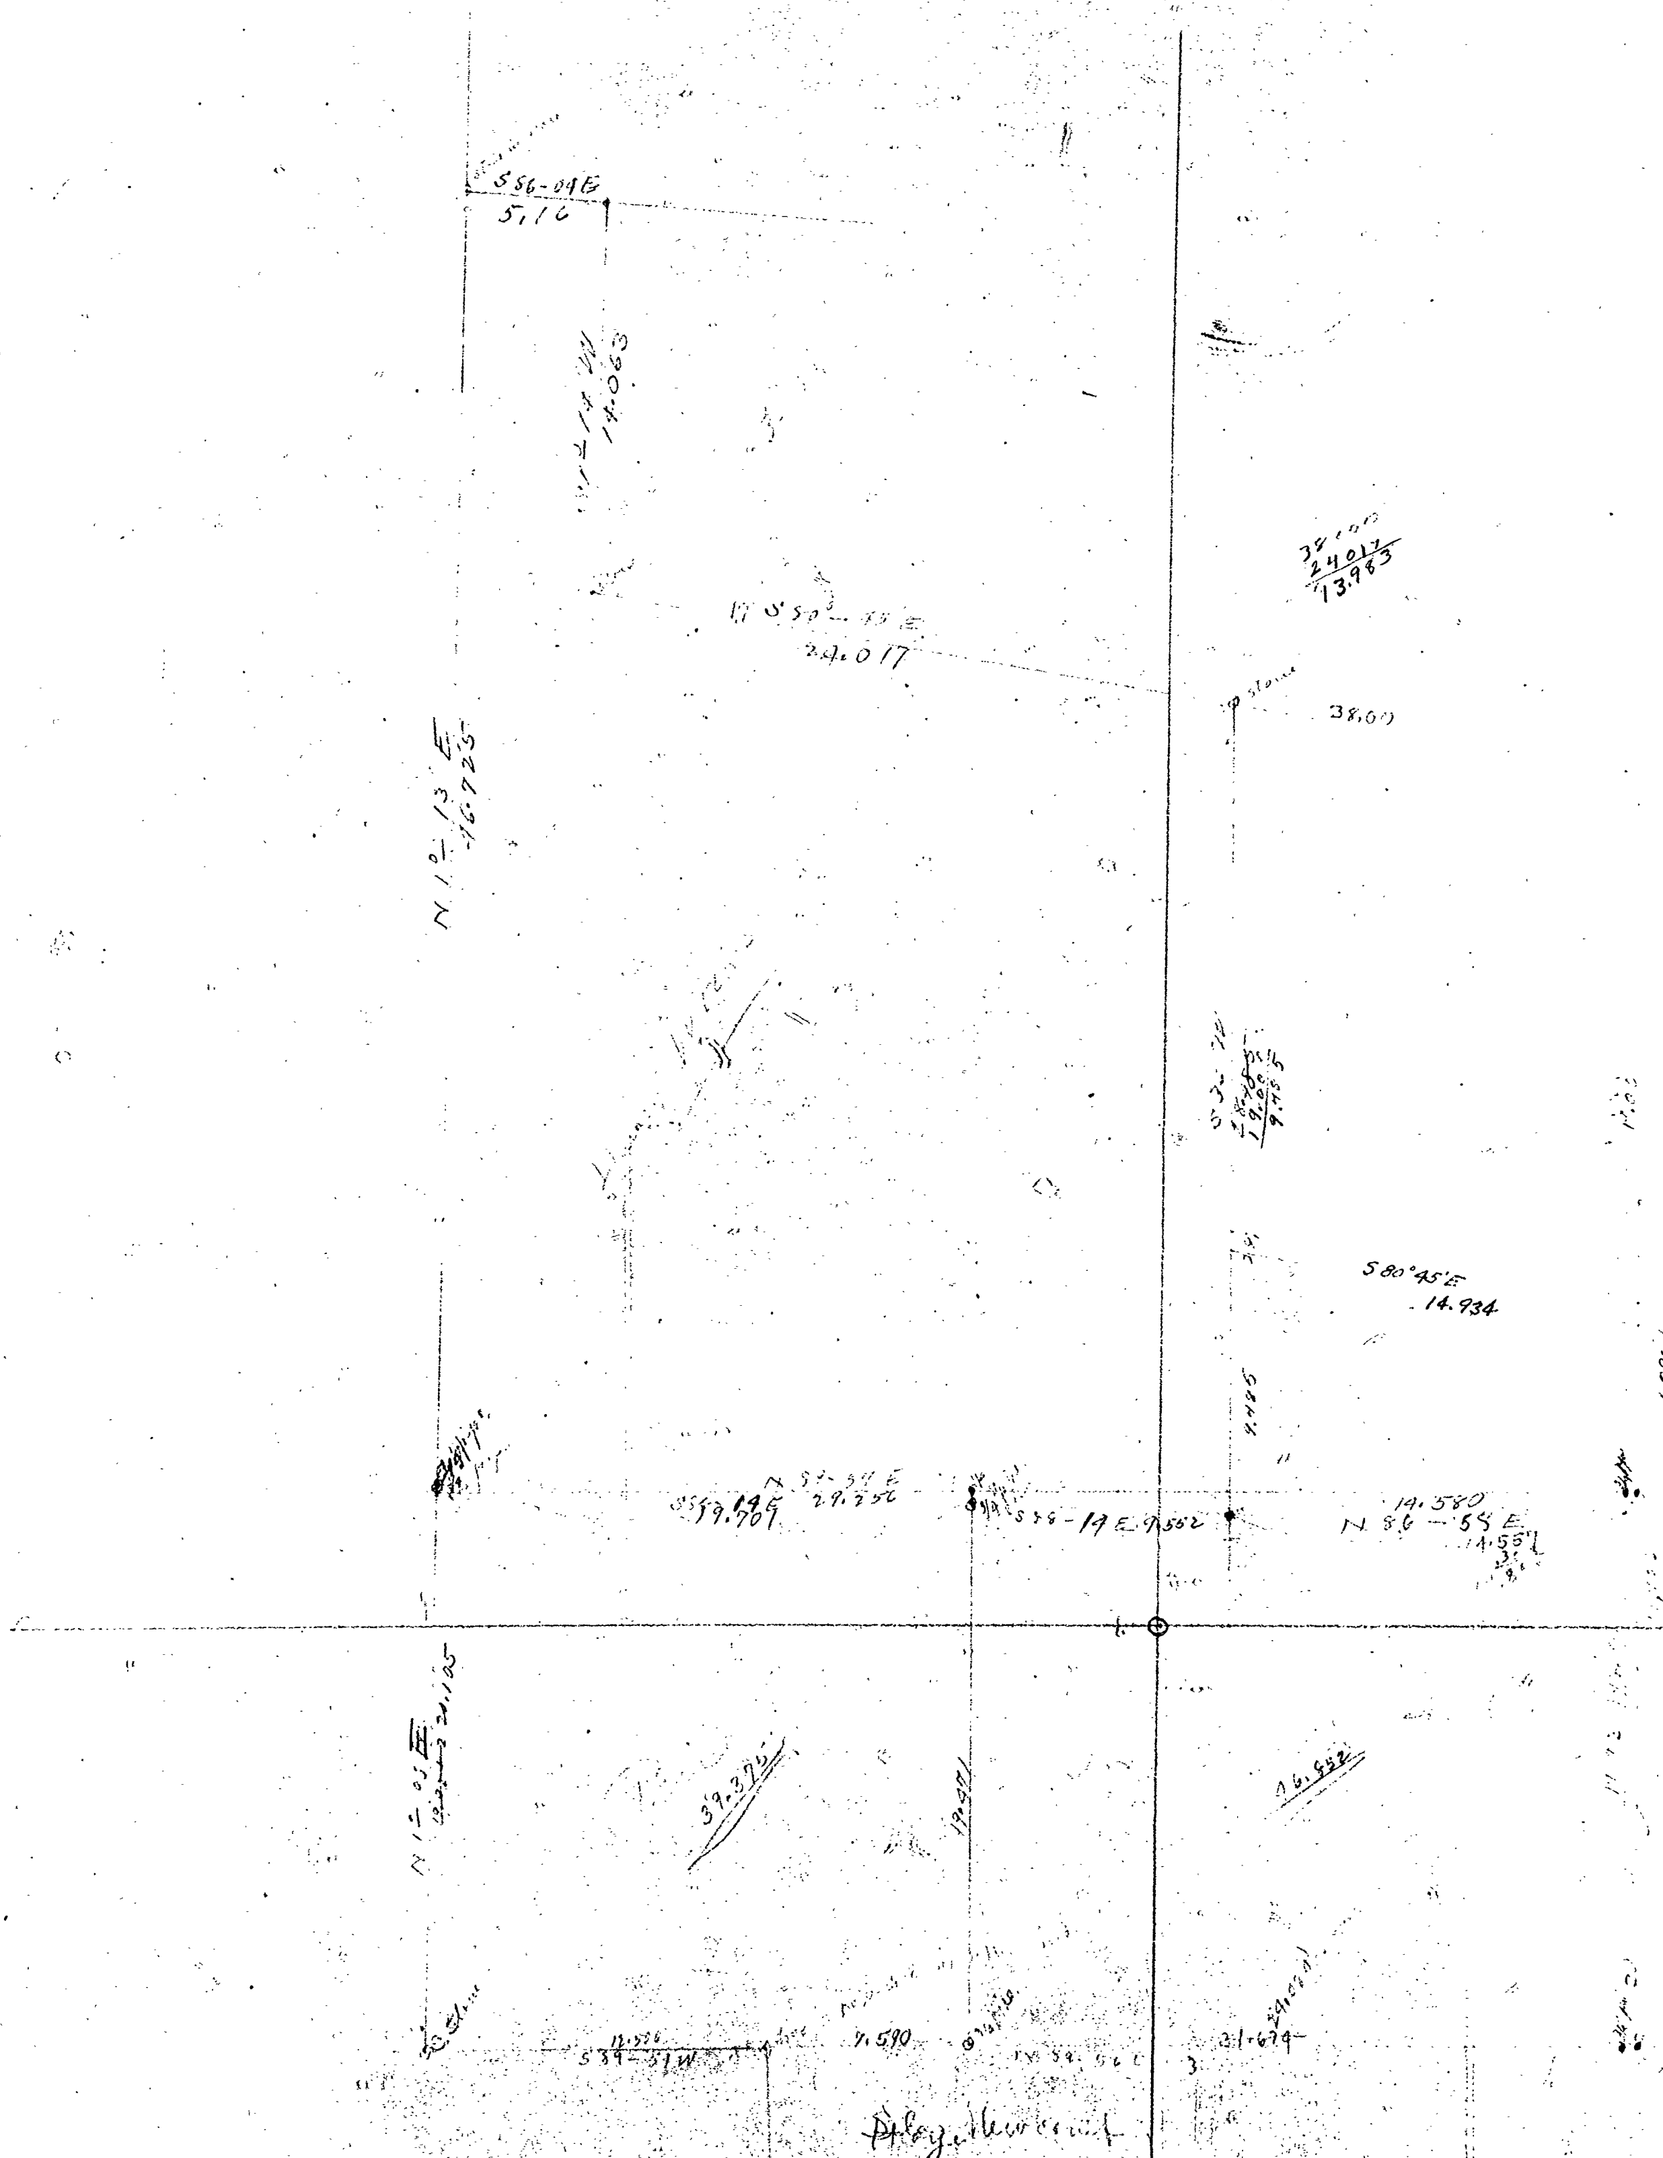

46 #118

Survey 41 of R.T. [illegible]

Leg of a Meander Line 205.4

Meander Continue Westward 205.4

Angle Rt. -24' ±30 247.5 = 1.73 S.

" " 144.3

Angle Left 61° 45' ±7-10 234.8

" " 109.8

Thence Westward 4-40 X

" 11 X = 7973

10-10 303.2

+ 5.5

308.7

Striking Sec. Th.

Recetal Sec. [illegible]

Set .44 Cal. [illegible]

tir. 22" N 29-30 E 58.9

" 26" S 88-30 E 44.9

oak 9" S 43° W. 38.0

tir 14" N 54-30 W 64.1

Set Cor. -52.2 Links A + 169 ±45' South. 8x8x20 pits

tir 16" N 4-30 E 71.2

tir 11" S 85° E 57.2

Thence South 14-20 99.9

Angle Left 3° 29' 9" 60.2 = 3.53 E

" " 155.2

Angle Left - 21' " 326.8 = 2.07

+ 9" 301.3

" " 33.5 + W 5.50

Set Cor. oak 8th.

tir 14" S 30-30 E 10.0

" 18" N 63-30 W 22.8

247.5 233.0 233.0 234.8 205.4

89.00 98.88 23.37 22.87 297.5

7.48.50 2.11.3 194.3

2227 4.6 162.2

2.08 233.6 23.29.5 797.3

1.72.75 109.8 298.9

342.8 342.8 5.5

78088 23374 7861.1 31

27424 13712 771.1 91

2742 2399 2.63.2.2

303.7 27 102 1316.1

318.9 2 10 205.4

27333 301.95 7.62.23

2429 1.07 1.03

121 1.45 771.1

1316.1 205.4

298.92 2.80 1.73 297.5

1.07 144.3

1443 1368.3

52.2 1316.1

92.1 — 52.2

48.6 205.6

59.5 297.5

4155.2 144.3

1326.5

4.40.0

297.6

1286.7 1320.

33.3

48.33

301.3

7789

27117

2410

200

21

297.58

thence S 88°-40 E 9-30 379.9
— 9-50 155.9
+ 13.2

Set 4x4x30 mi. Stk.
from 23.5 N 7° W 13.4
" 17" N 8-30 W. 20.8
thence N E Sta. 2 Station.
Stirling 4x4x30
N 2.58 South 2.5 31 ct.
from 14" N 1-30 E 23.6
" 44" S 82° — W 27.4
Time 1 day. Paid

Road Survey No 277.
Beg at a Stone with hub mk. C.S.
Thence W. [illegible]
△ 11+ Ang 6 1/2 to Sta 89°—10 W
11+70' Ang 6 R.—29'
to sign in E line of Road. + 25.5
Stirling South 2.9
Set 1/2" x 26" pipe on E line of Road.
from 5' N 63-30 W. 68.2
pipe N 89°-26 E feet N 3.8
Grade 1 in 100'
Angle left at 11—60 fin. 340'
VI—10 ∠ 2°-26'
at 40—20 Angle left in
△ at 3200 — 1149 Left

3199
1699
34146
3414
227
34
3784.21

15559
3589
1031
1247
77
4
153.59

1-3-46.1
545.0

545.0
378.2
6
166.8
450

166.8
153.6
13.2

455
9200
816
362
10411.78

51.13
11.2
122.26
5113
51130
1572656
540
3216
50

Deed for Spirit 21-09
Satan 44-20-2

II 11+ 53.6 + 8. 11— 54.4
III

elev 00 at 100 3½'
at 11+ 200 draw 50'
-00

4½'