C.S. #369

See notes in file

F.B.

# Sunset Park

Subdivision

369

Beginning at N.W. Corner of Elijah Liggetts D.L.C. Thence N. (var. 21°30') 179.2 ft. Thence S. 88°42' W. 1361.6 ft. Thence N. 0°04' W. 1157.05 ft. Thence N 0°05' E. 1186 ft. To N.E. Cor of Rose Park. Thence N. 62 ft. Thence E. 30 ft. to a Stone in center of M. St. Being Initial Point. Thence E 30 ft. to S.W. corner of Sunset Park E. 593. ft. N. 1°33' W. 698.27 ft. W. 574 ft. to N.W. Cor. Sunset Park Thence S. 698 ft. to Beg. or S.W. Cor. of Sunset Park.

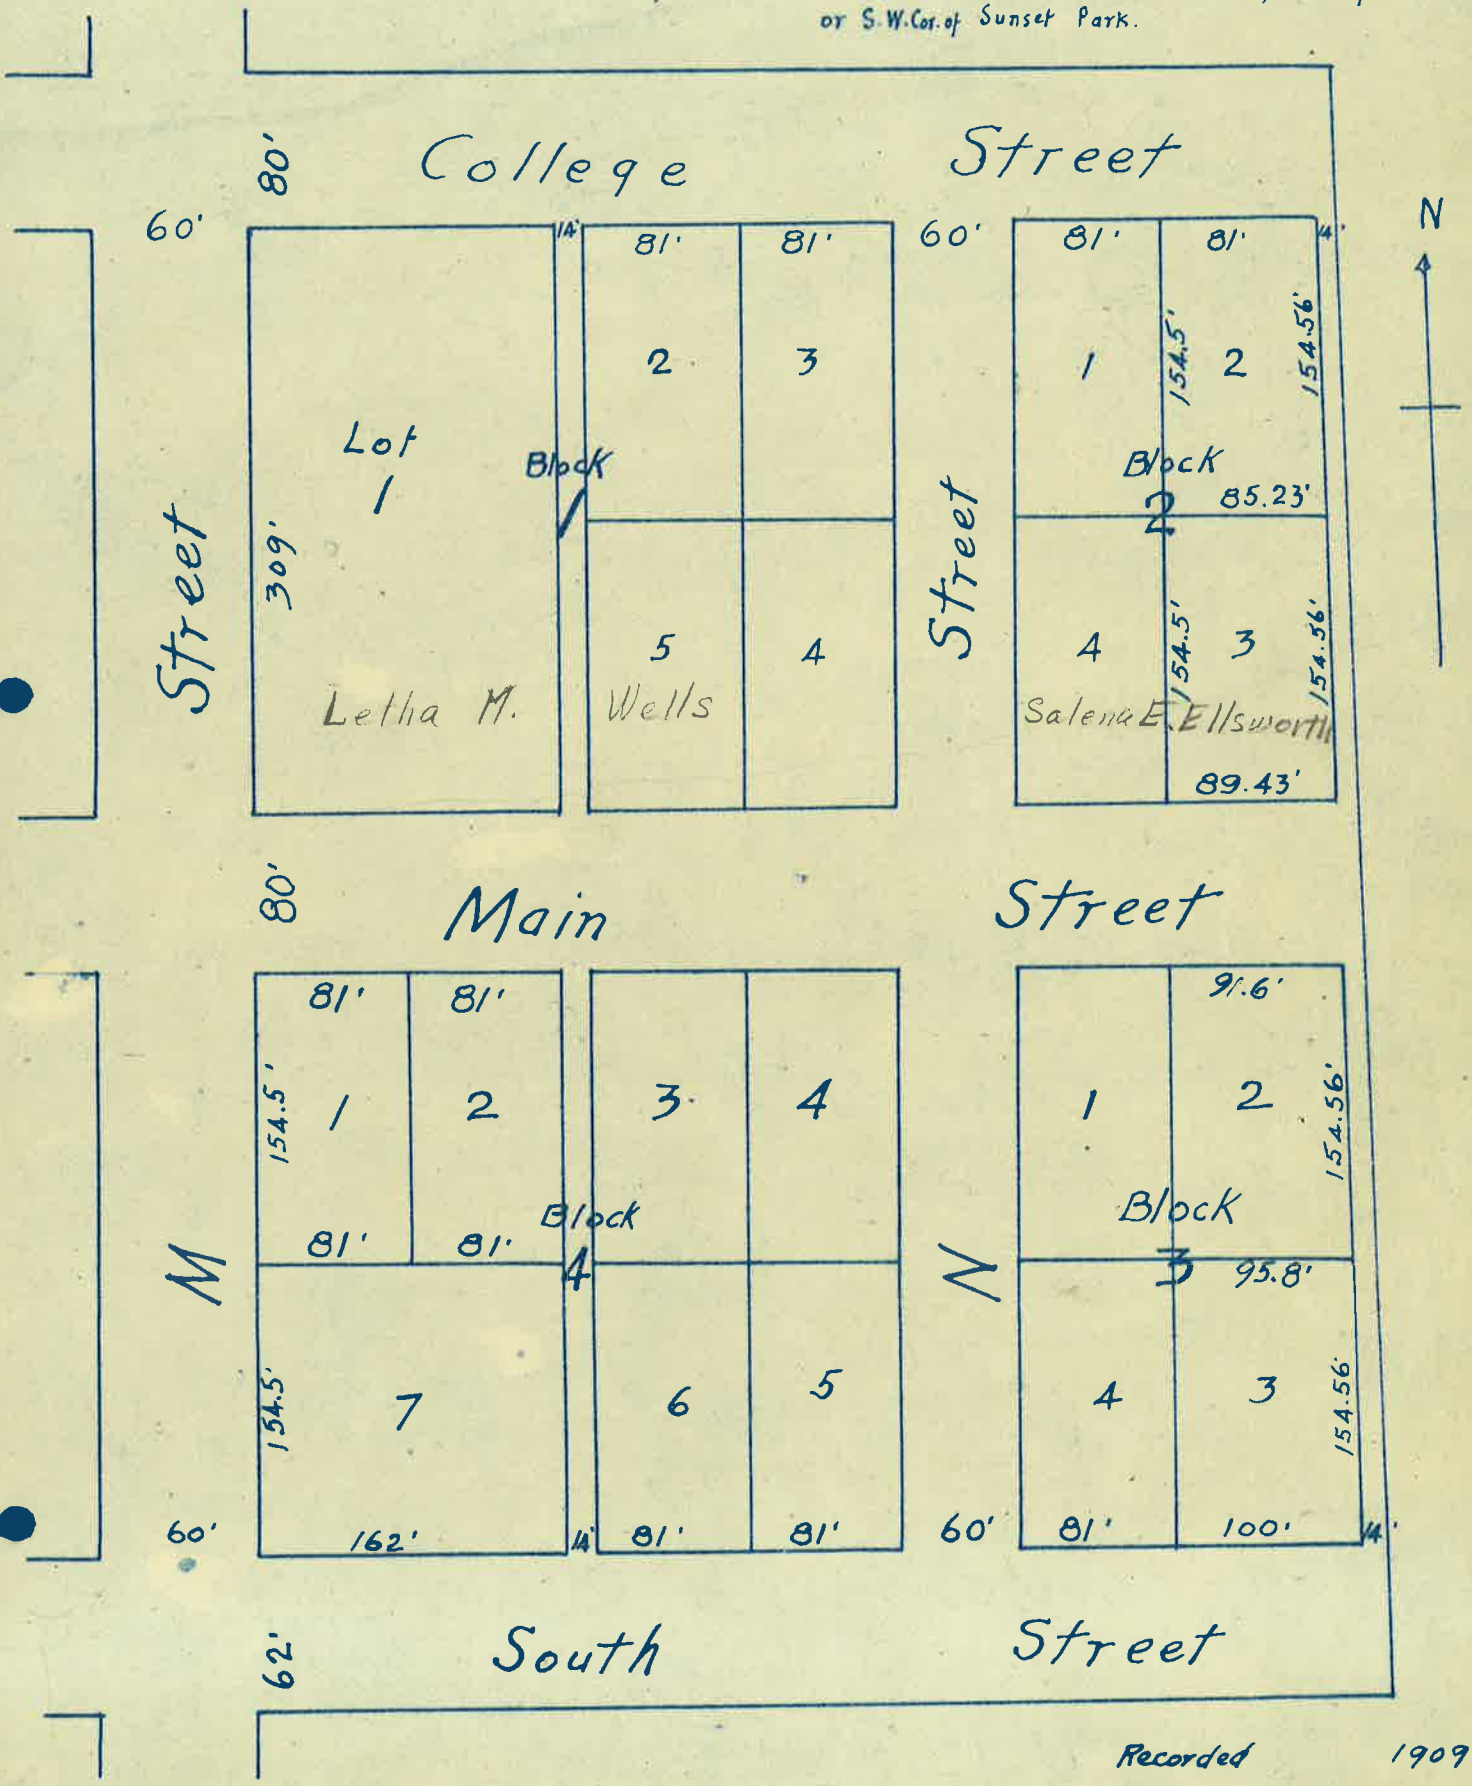


Recorded 1909

Book 3 page 4