946

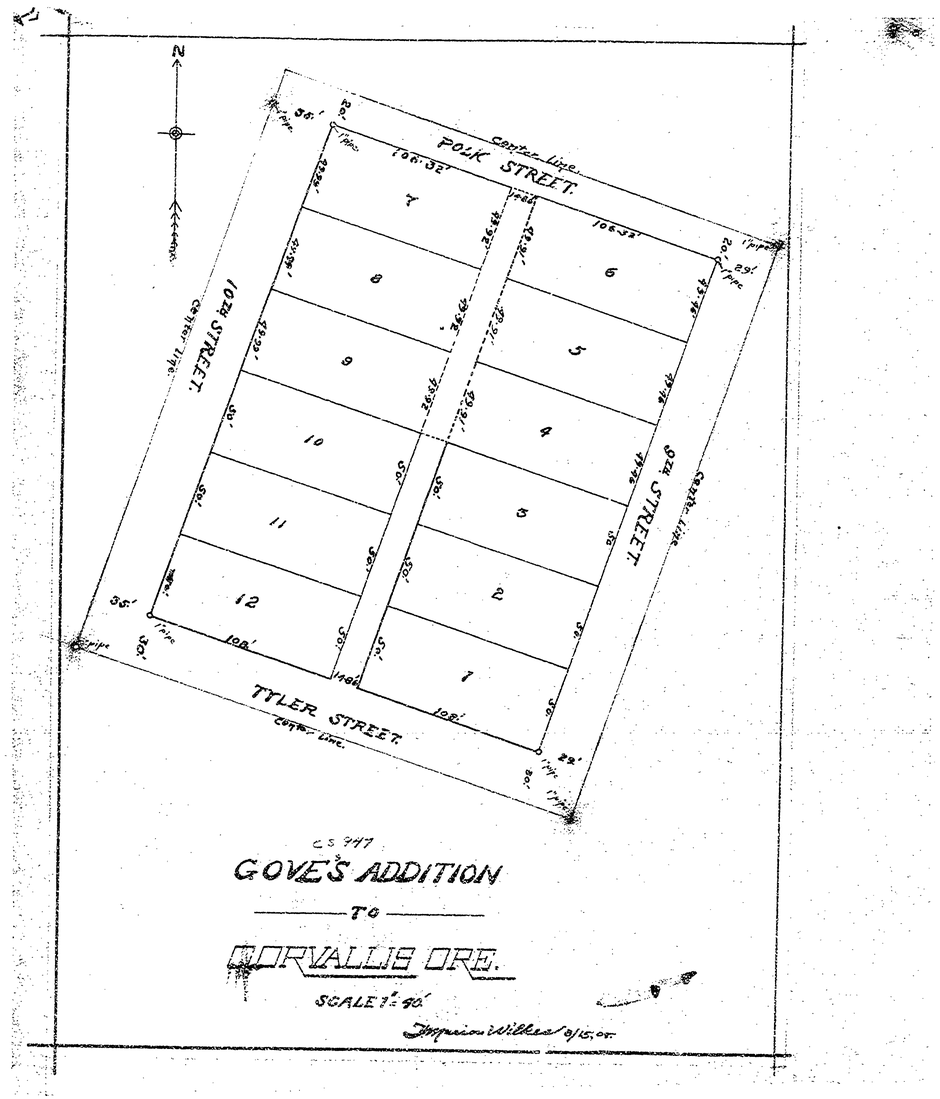

C.S. 947

GOVE'S ADDITION

— TO —

CORVALLIS ORE.

SCALE 1" = 40'

Impression Wilkes 9/15/07

947

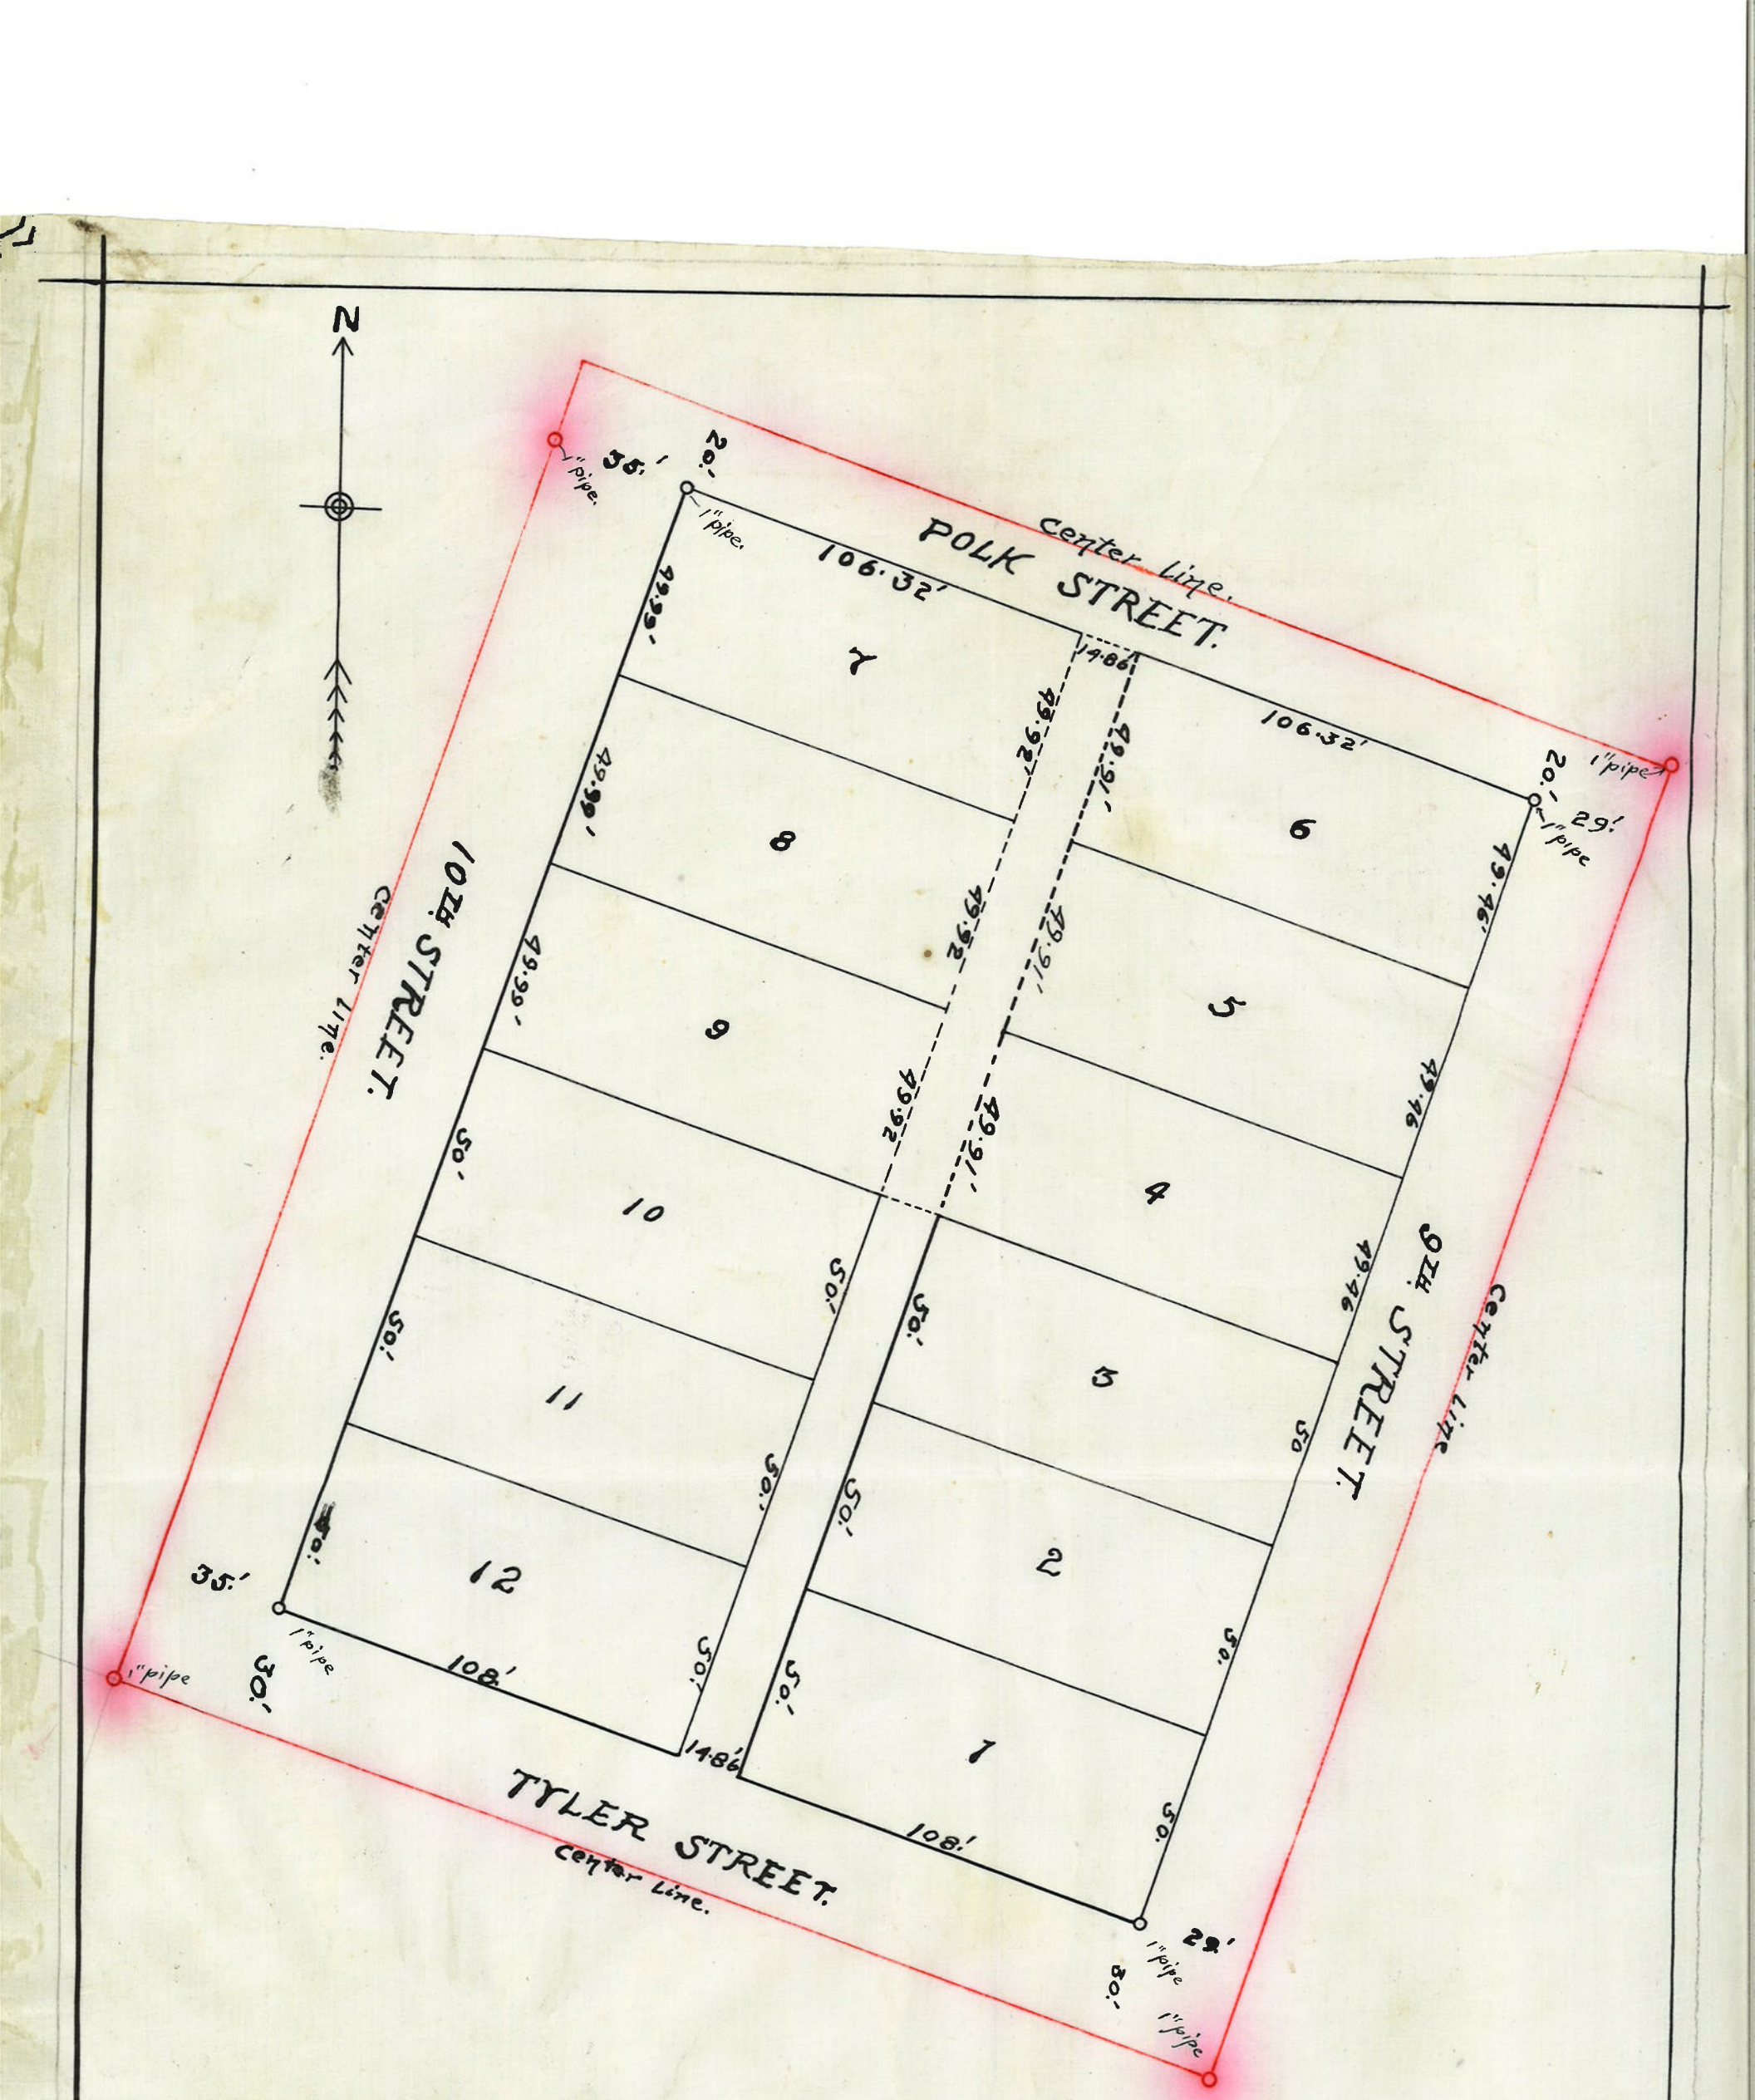

CS 947

GOVE'S ADDITION

TO

CORVALLIS ORE.

SCALE 1" = 40'

Imprian Wilkes 8/15, 08.