5750

5750

5750

SAM CROCKER

SECTION 7, T. 14 S., R. 4 W., W.M.
BENTON COUNTY, OREGON
SCALE 1" = 200' AUG. 1974

REGISTERED PROFESSIONAL LAND SURVEYOR
R. S. Castleberry
OREGON
JULY 9, 1968
R. S. CASTLEBERRY
562

LEGEND

- IRISH BEND ROAD, AS TRAVELED
- o — 1/2" IRON ROD SET
- ● — MONUMENT FOUND

REFER

RECORD OF SURVEY PLAT NO. 161, HEREON DESIGNATED AS (A)
C S 211, NOTES ONLY FOUND, " " " (B)
CO. SURVEY NO. 161, DATED MAY 9, 1917, " " " (C)
DEED RECORDS, BENTON CO. M-9926 " " " (D)

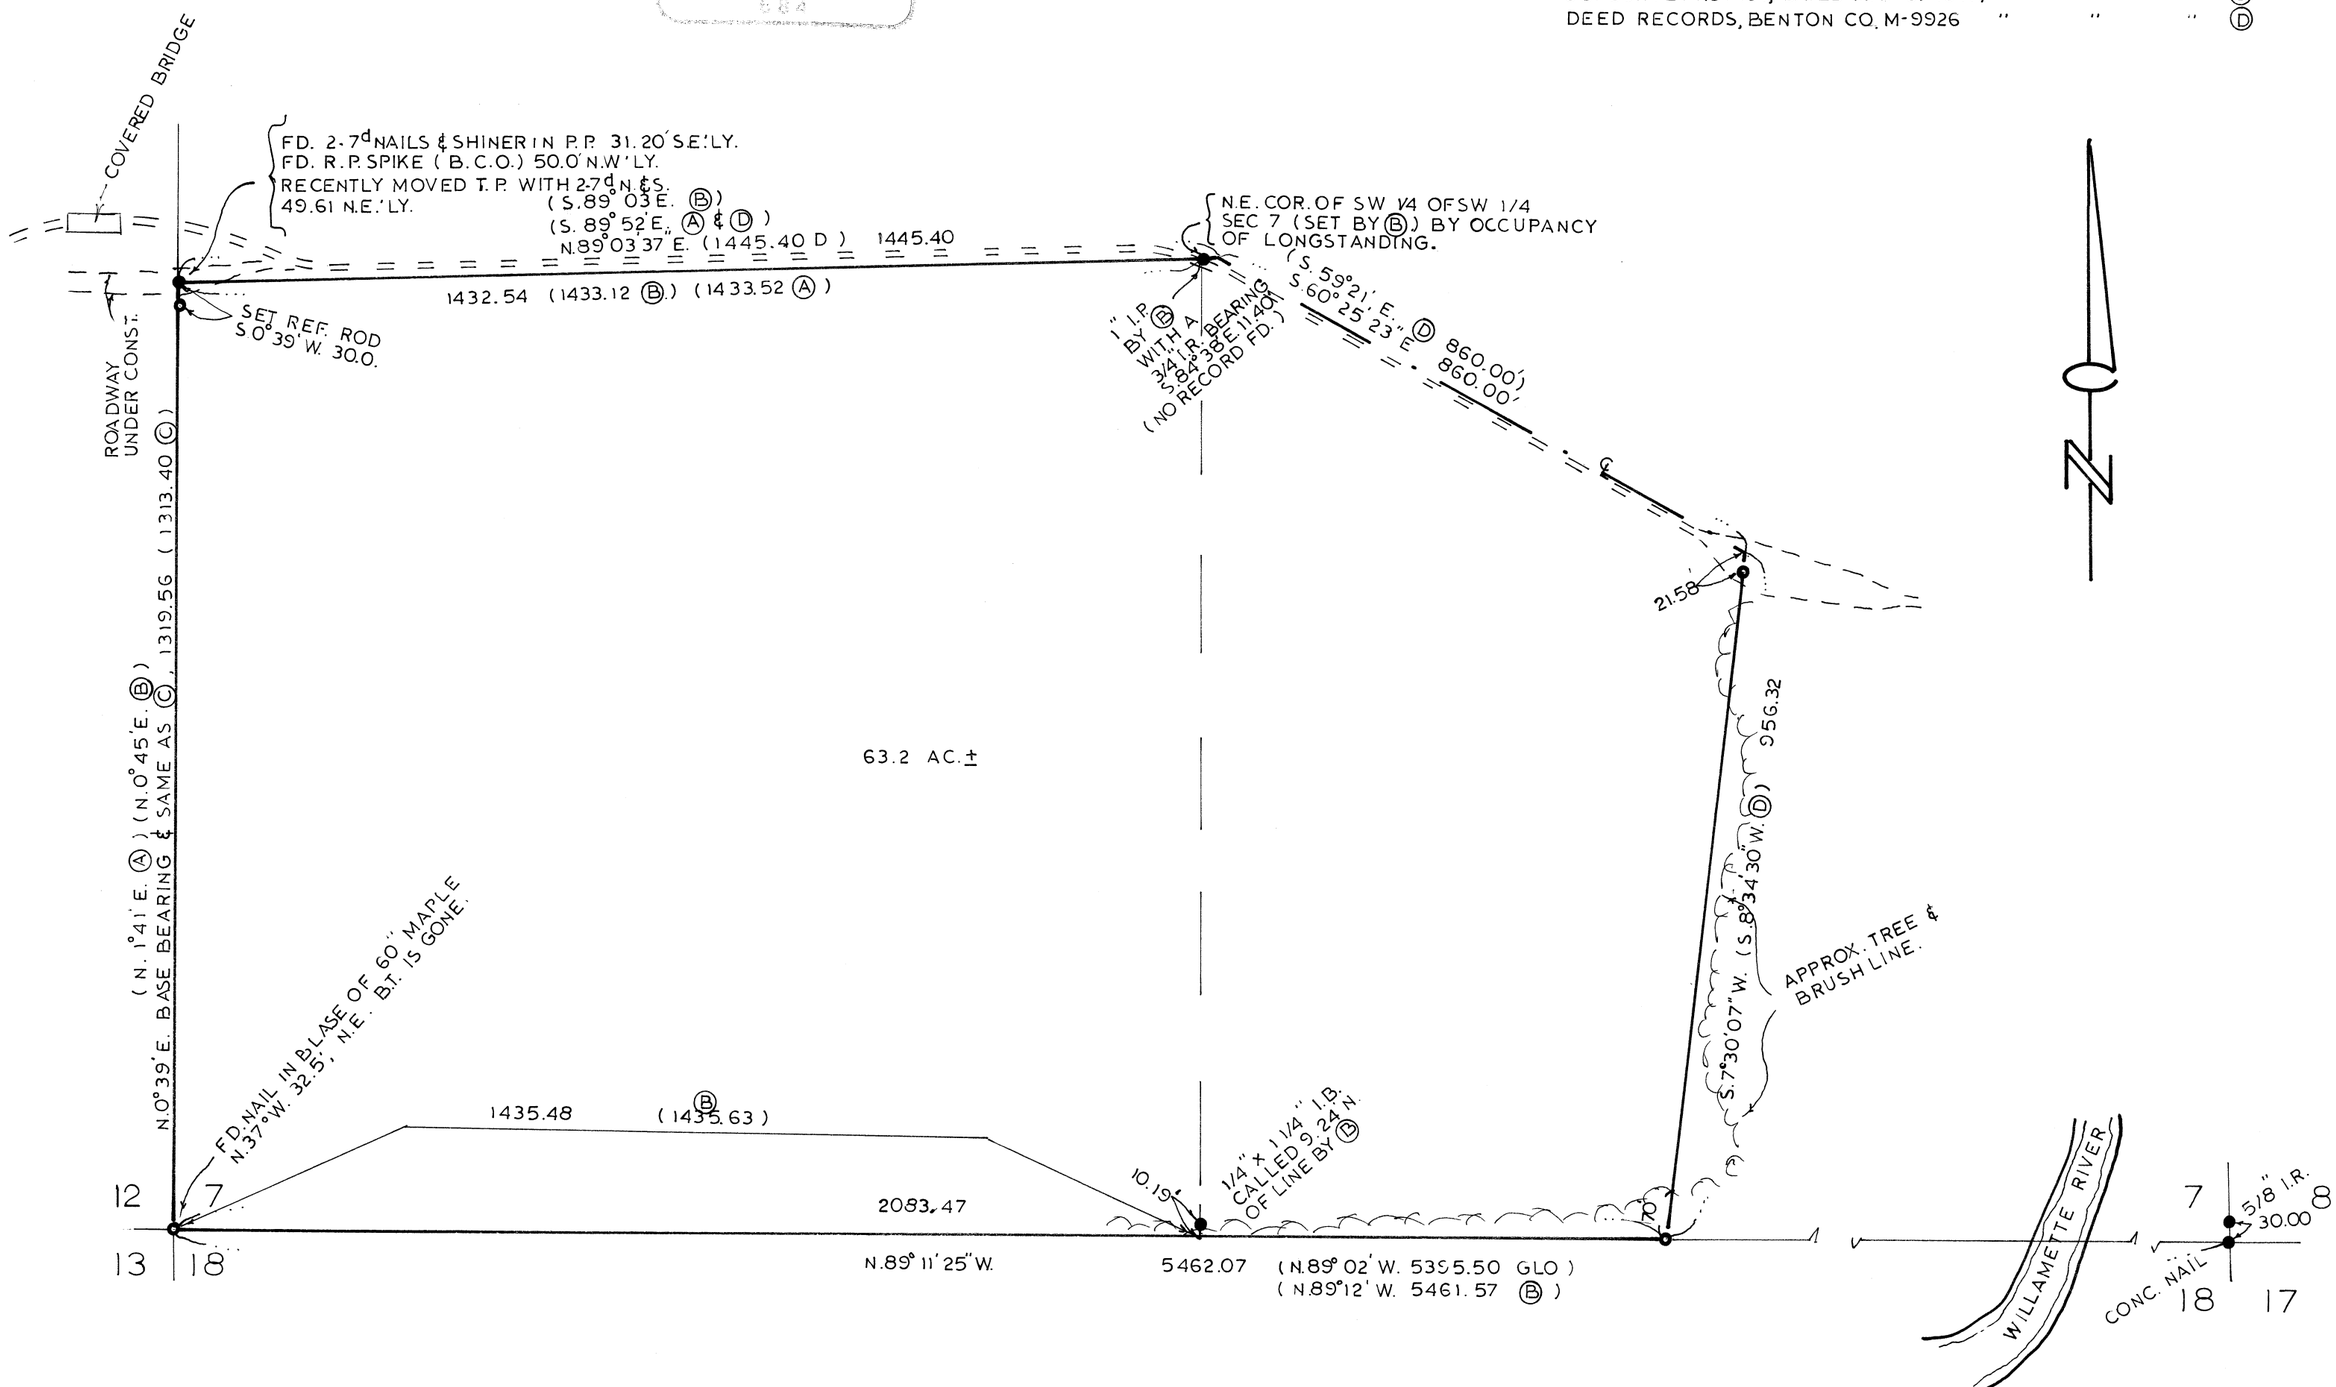

5750