6236

6236

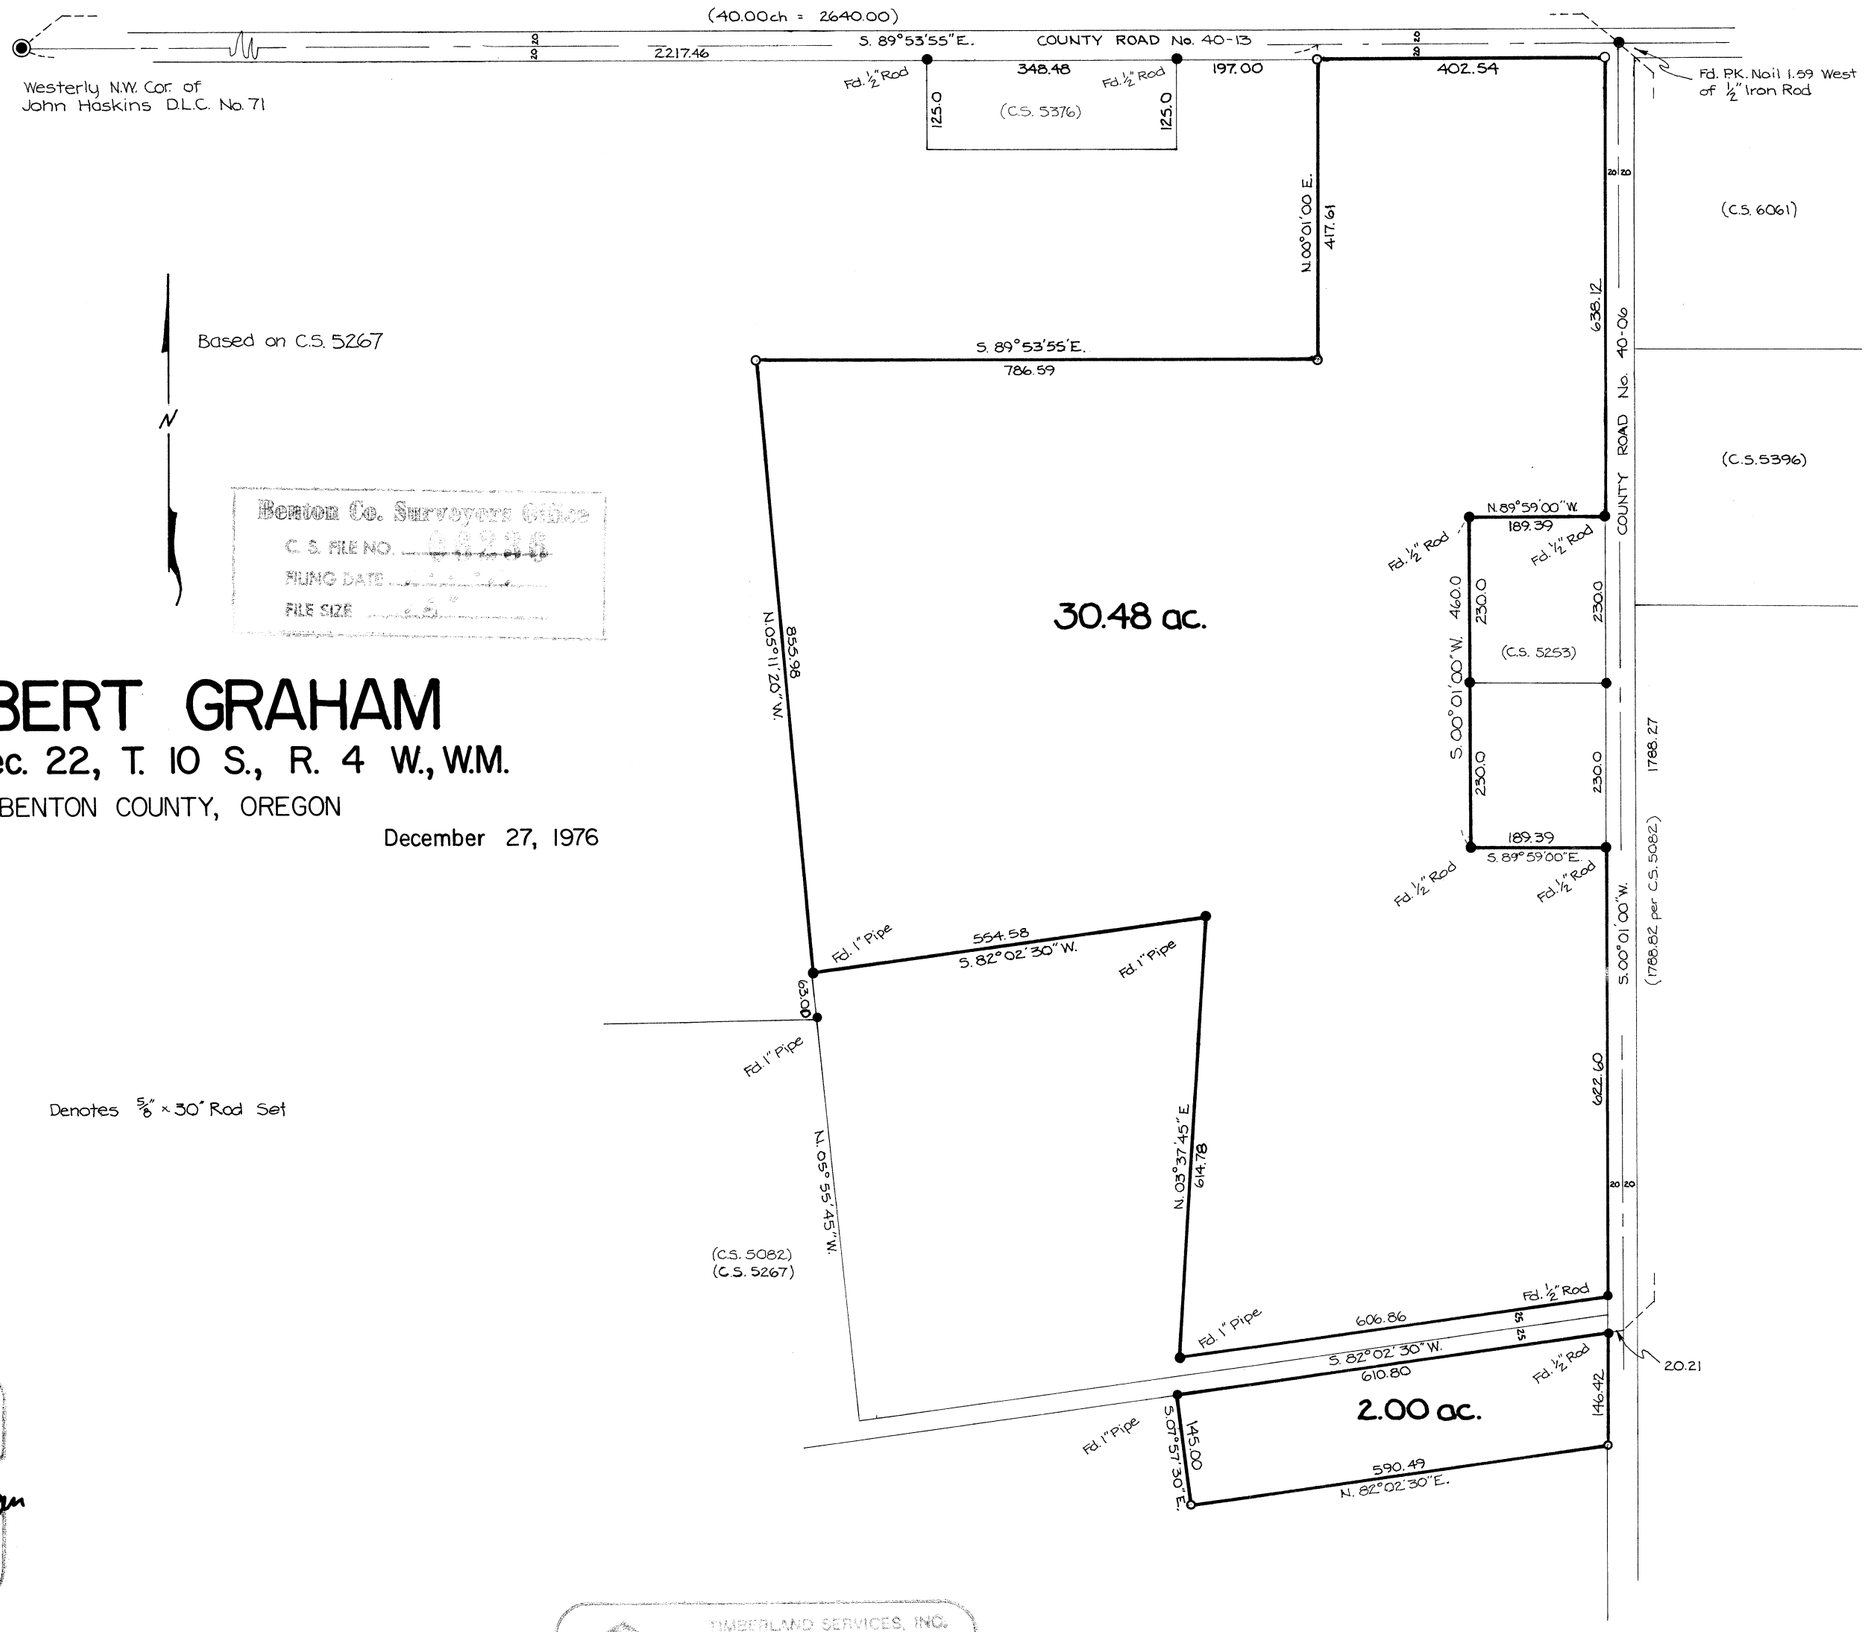

ROBERT GRAHAM

S. 1/2 Sec. 22, T. 10 S., R. 4 W., W.M.

BENTON COUNTY, OREGON

Scale: 1" = 200'

December 27, 1976

O Denotes 5/8" x 30" Rod Set

Benton Co. Surveyors Office
C. S. FILE NO. 6236
FILING DATE
FILE SIZE

REGISTERED
PROFESSIONAL
LAND SURVEYOR
Kenneth M. Wightman
OREGON
JULY 17, 1970
KENNETH M. WIGHTMAN II
942

TIMBERLAND SERVICES, INC.
1213 Airport Road P. O. Box 849
Albany, Oregon 97321
Telephone (503) 926-8801
LAND SURVEYING • ENGINEERING
LAND USE PLANNING • ROADS
FORESTRY CONSULTING

08236