8268
5/8/89

Benton County
Surveyor's Office
C.S. FILE NO. 8268
FILING DATE 5-8-89
FILE SIZE 14X17

RECORD OF SURVEY
for RIDGEWOOD DISTRICT IMPROVEMENT COMPANY
In the SE1/4 of SECTION 30, T11S, R5W, W.M.
In LOTS 9, 10, and 13, BLOCK 2, RIDGEWOOD ADDITION
BENTON COUNTY, OREGON
MAY 2, 1989

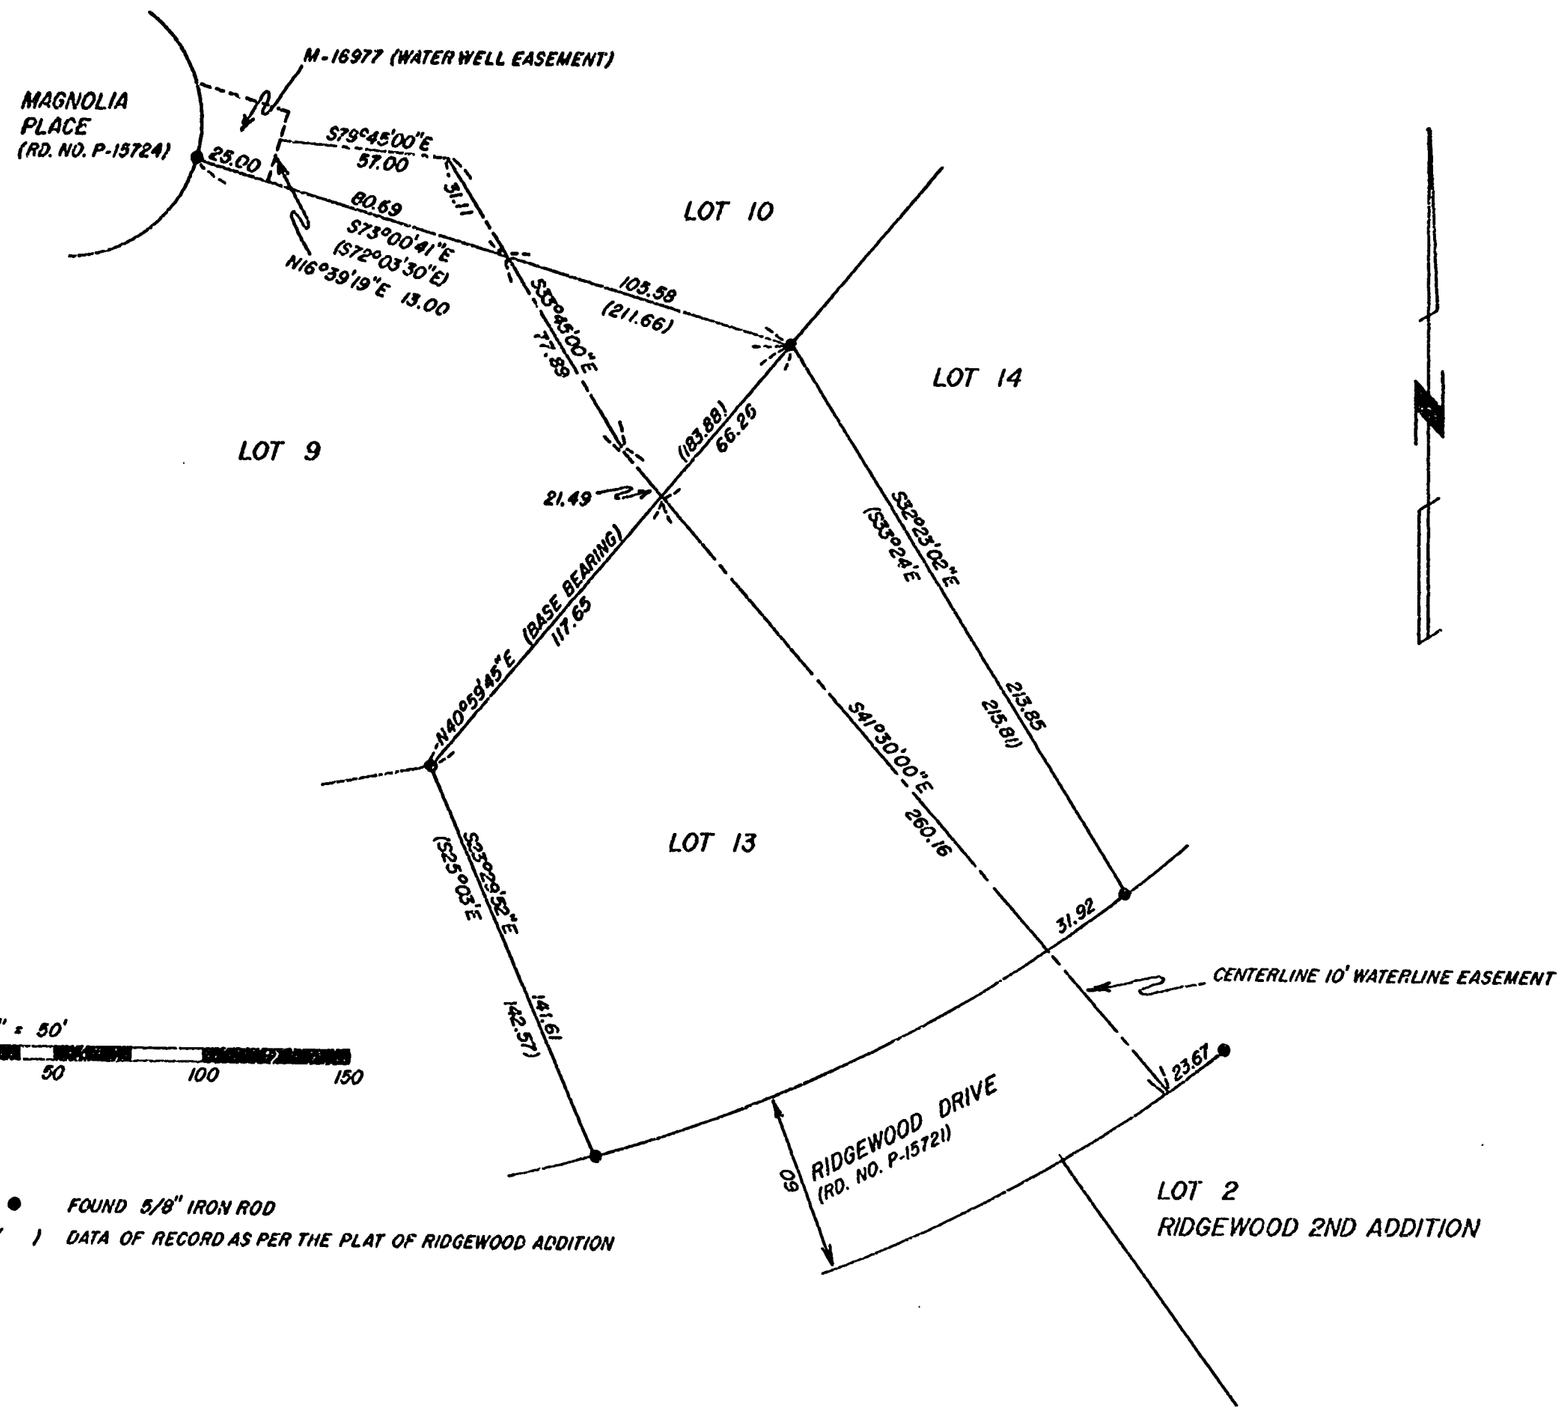

● FOUND 5/8" IRON ROD
( ) DATA OF RECORD AS PER THE PLAT OF RIDGEWOOD ADDITION

NARRATIVE

The purpose of this survey is to define the centerline of an easement, over which a new waterline is to be constructed.

The Basis of Bearings for this survey is the Northerly line of Lot 13, Block 2 as per the plat of Ridgewood Addition.

Surveyed by: Peterson & Associates
8155 NW Mitchel Drive
Corvallis, Oregon 97330

Phone: 757-1794

REGISTERED
PROFESSIONAL
LAND SURVEYOR
OREGON
JULY 31, 1976
JIM S. PETERSON
1084

DRAWING NUMBER 8268
PLAN HOLD CORPORATION • IRVINE, CALIFORNIA
RECORDED BY NUMBER 07545
PLAN HOLD CORP. OF IRVINE, CA. PRINTED ON THIS LINE

DRAWING NUMBER 8268
PLAN HOLD CORPORATION • IRVINE, CALIFORNIA
RECORDED BY NUMBER 07545
PLAN HOLD CORP. OF IRVINE, CA. PRINTED ON THIS LINE