M.L.P. DWG #45

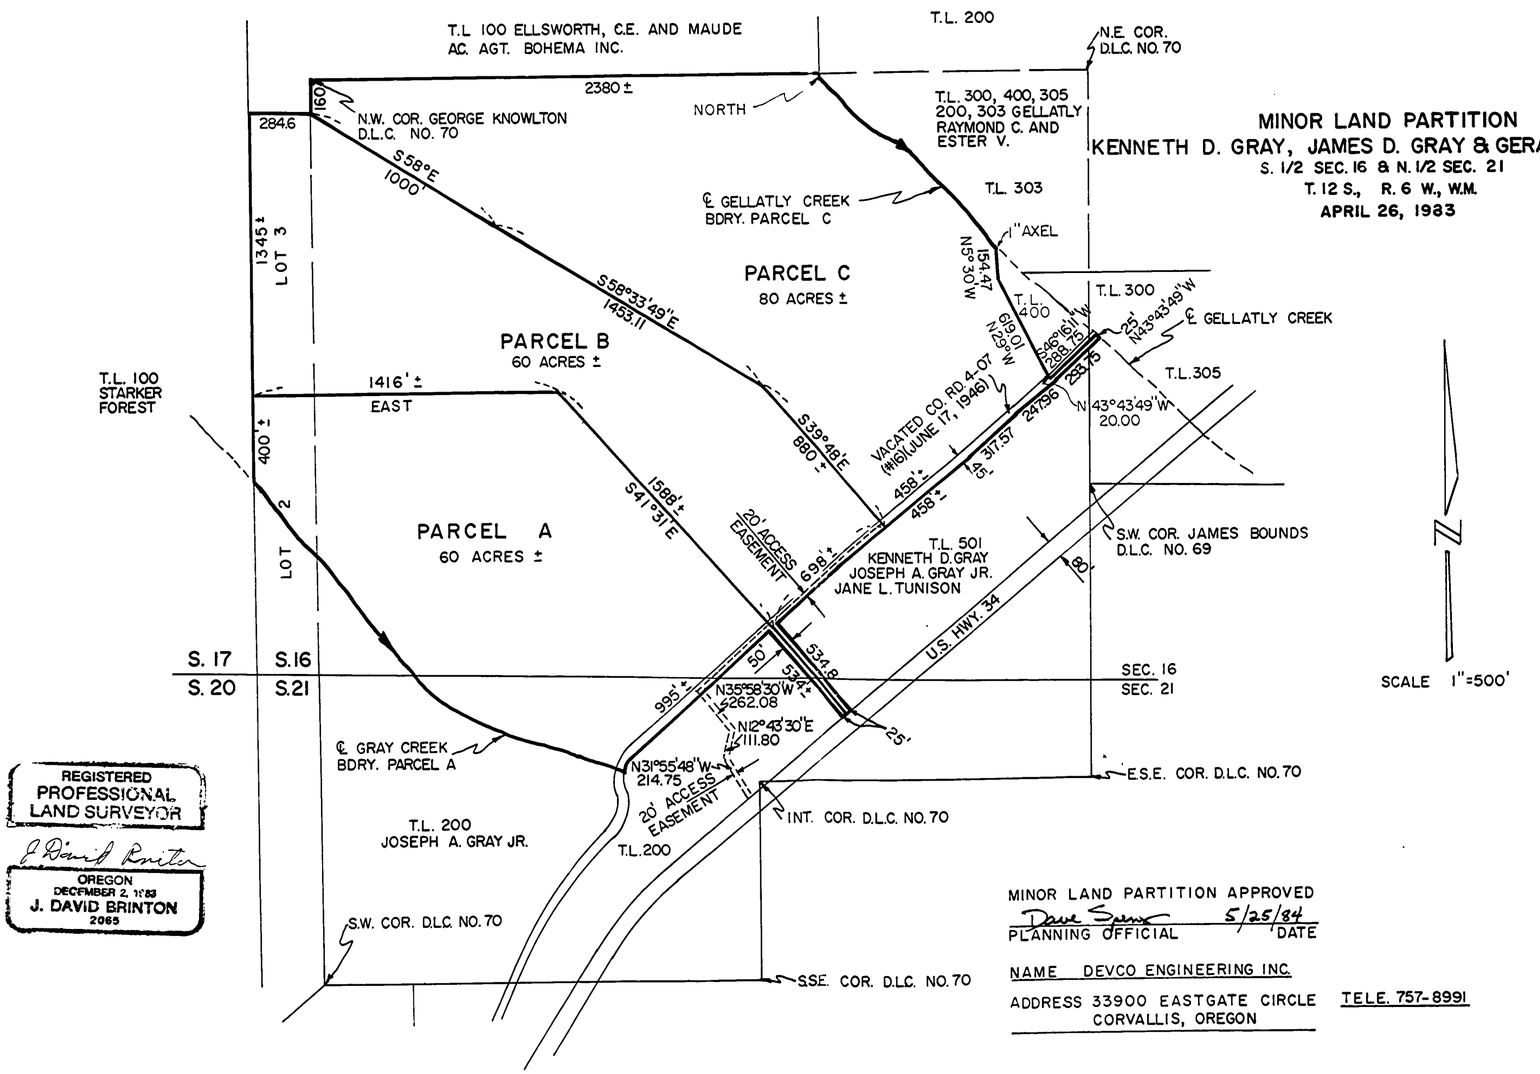

REGISTERED PROFESSIONAL LAND SURVEYOR
J. David Brinton
OREGON
DECEMBER 2, 1983
J. DAVID BRINTON
2065

MINOR LAND PARTITION

KENNETH D. GRAY, JAMES D. GRAY & GERALD W. GRAY

S. 1/2 SEC. 16 & N. 1/2 SEC. 21

T. 12 S., R. 6 W., W.M.

APRIL 26, 1983

MINOR LAND PARTITION APPROVED

Dave Sims 5/25/84

PLANNING OFFICIAL DATE

NAME DEVCO ENGINEERING INC.

ADDRESS 33900 EASTGATE CIRCLE TELE. 757-8991
CORVALLIS, OREGON

IF THE FILM IMAGE IS LESS CLEAR THAN THIS NOTICE, ACCUCON IMAGE 503-777-3961