North Palestine Cemetery

BENTON COUNTY OR.

1898

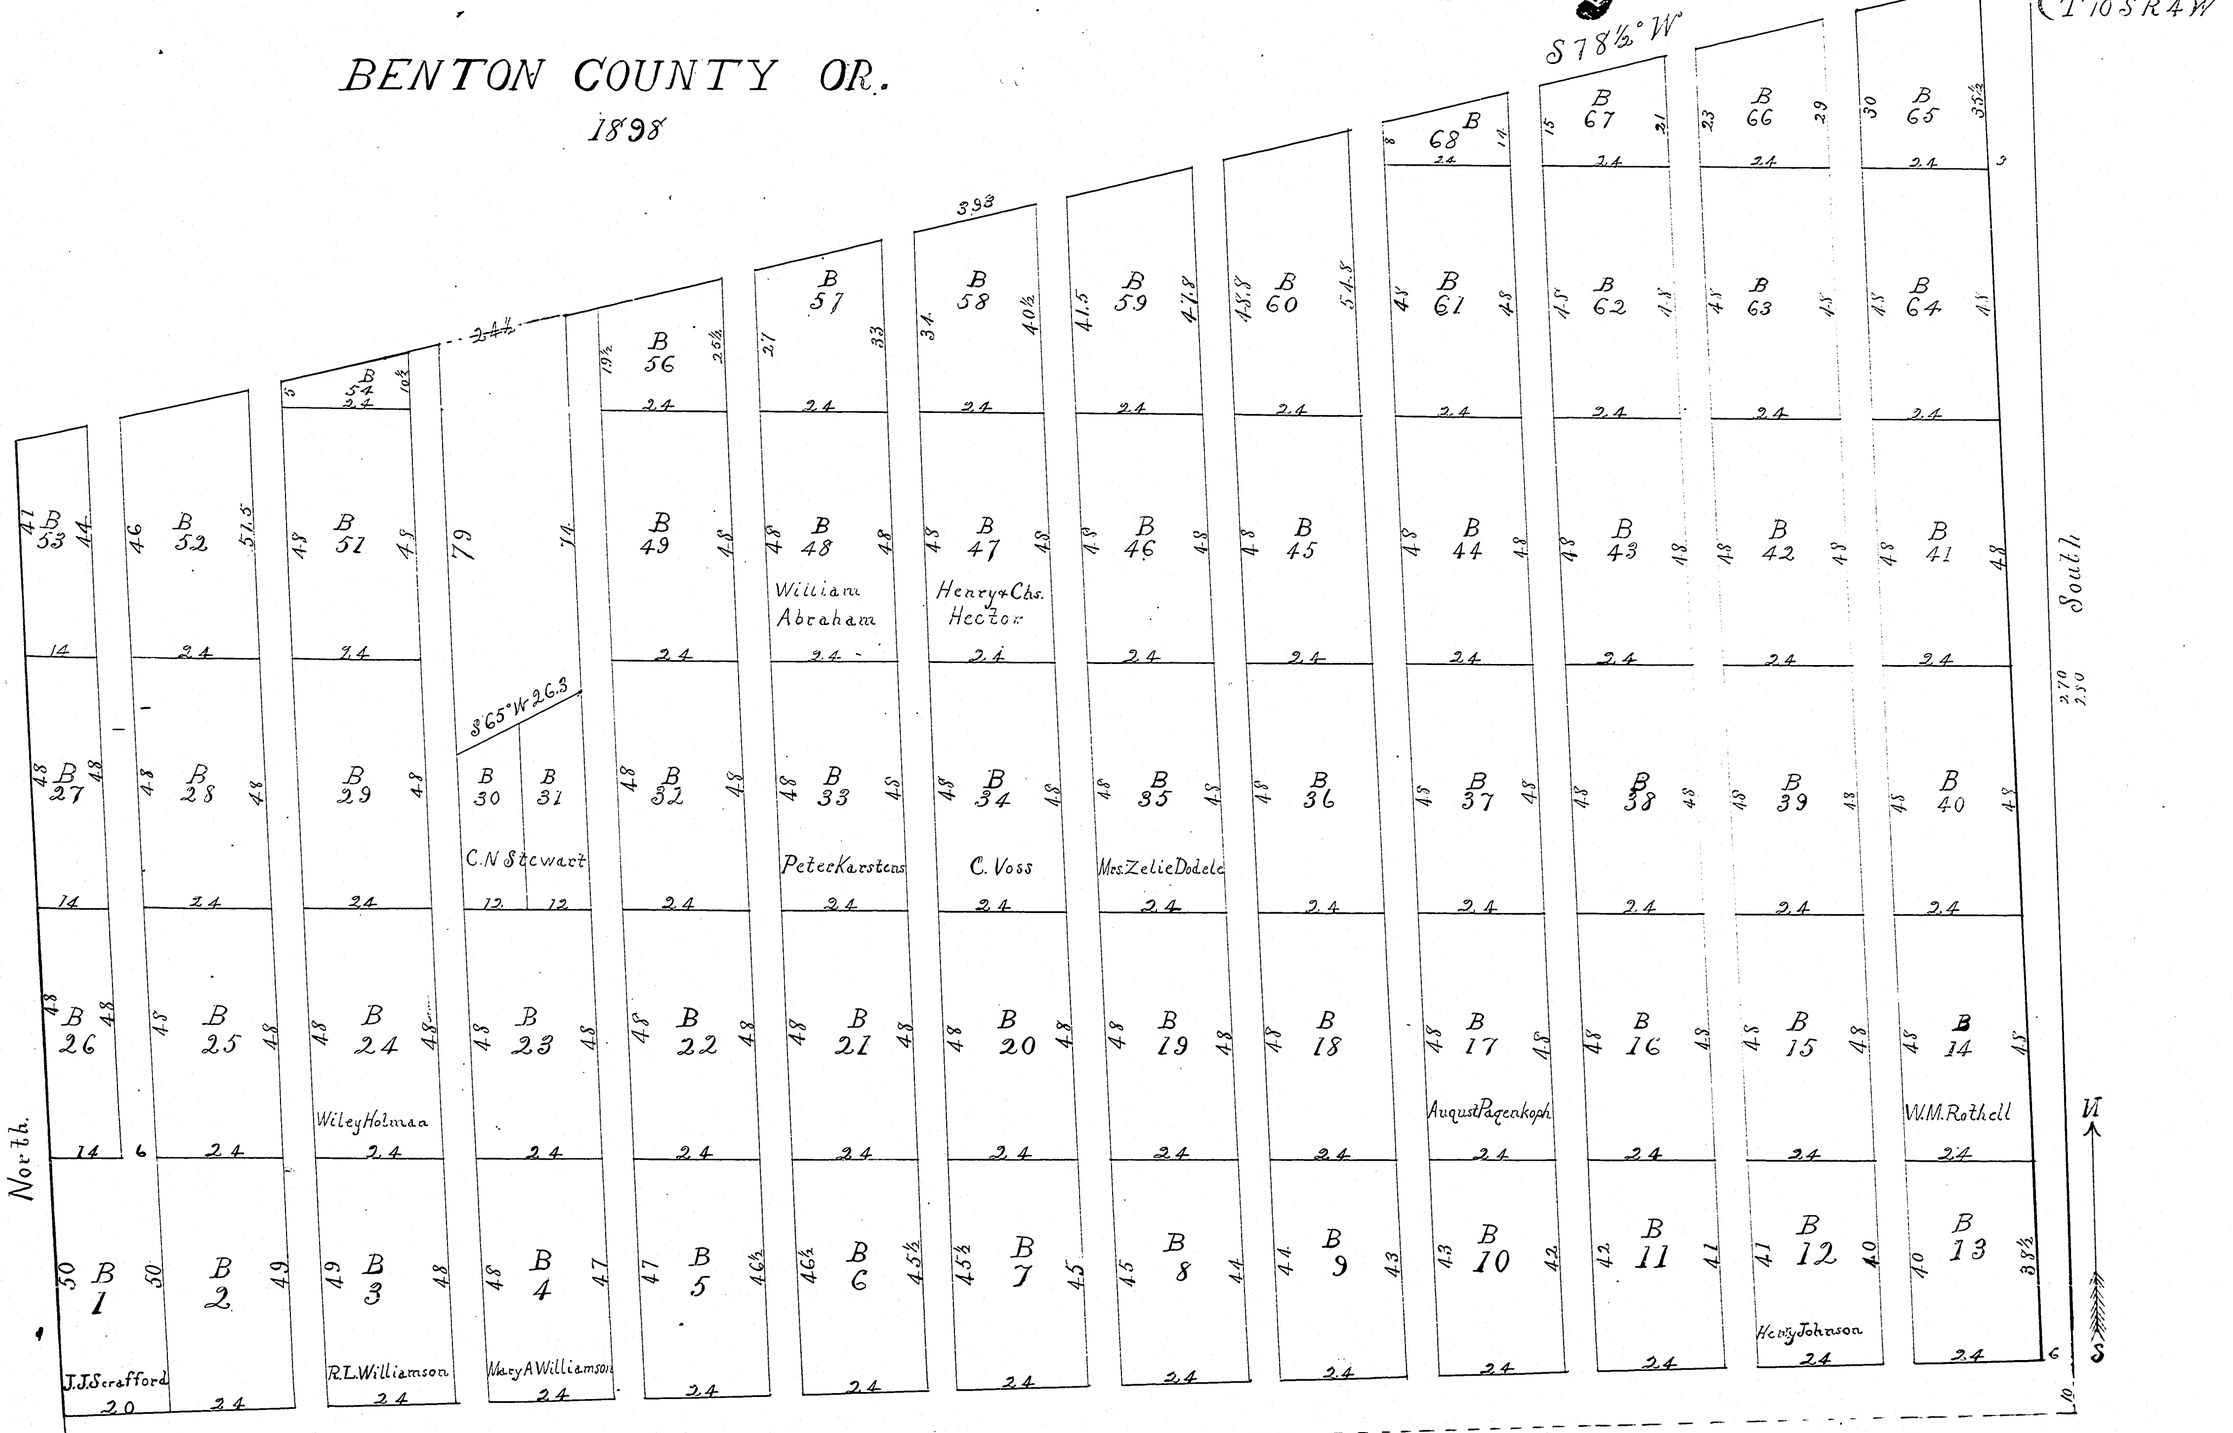

Know all men by these presents: that we J. A. Carter, D. N. Williamson, and John Mayberry, Trustees of the North Palestine Baptist Church, Benton Co. Oregon, have laid out into Blocks the lands described in annexed plat for the purpose of subdividing granted to be forever as the North Palestine Cemetery included save and except 5 acres conveyed by deed to the Trustees of the North Palestine Baptist church by Colbert Carter and deed by Dora P. Hodges.

In Witness whereof we have hereto set our hands and seals this 3 day of Dec. A.D. 1898.

J. A. Carter
D. N. Williamson
John Mayberry

Filed for record December 15th 1898 at 1 P.M.
Jno. A. Gellatly
County Recorder of Benton County Oregon.
By J. W. Crawford
Deputy Recorder.

Note.
All distances in feet
B... Indicate Block

I hereby certify that the North Palestine Cemetery was surveyed by me as represented on the above plat. Dated this 14th. day May A.D. 1898

James A. Warner
Surveyor